AF 10505

FILED
GREENVILLE CO. S.C.
MAY 30 12 02 PM '80
DONNIE S. TANKERSLEY
R.M.C.

MICROFILMED

MAY 30 1980

8-B-27

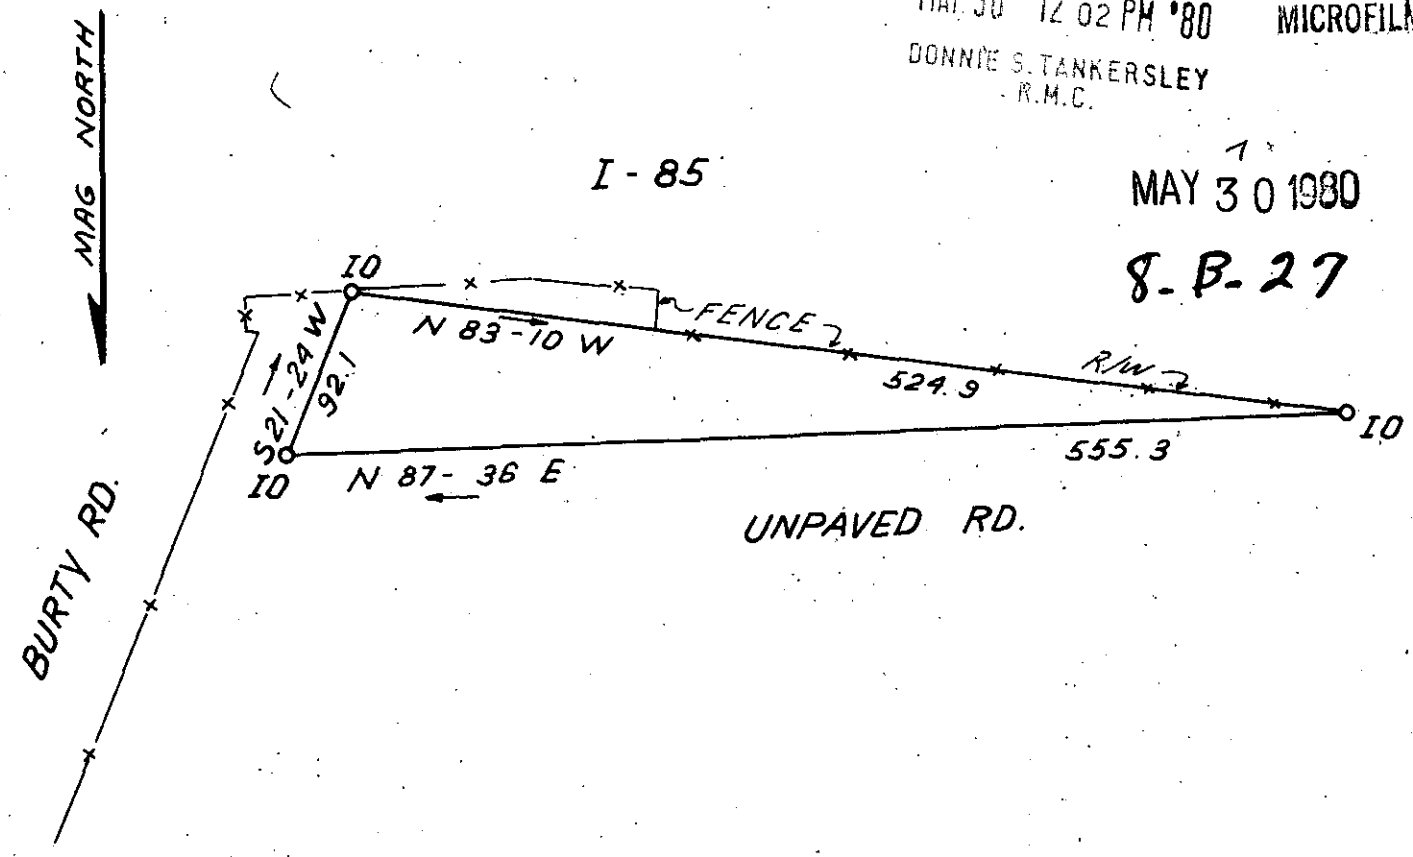

Right of Way Easement Route No. 291 Docket No. 23.398

Special Provisions-Item No. 7

Since the remaining part of the lot on which the dwelling will be located is narrow, and since the garage will be located to the rear of the dwelling, a drive or service road is to be constructed within the new right of way from the Burty Road to location opposite the garage so as to permit ingress and egress.

34598

3 MY30 80 1431

3.00CI

SOUTH CAROLINA REGISTERED LAND SURVEYOR NO. 4781 JAMES RALPH FREELAND

SEAL

STATE OF SOUTH CAROLINA
GREENVILLE COUNTY

PROPERTY OF
W. HAROLD RICE
CATHERINE RICE

FREELAND & ASSOCIATES
Engineers • Land Surveyors
GREENVILLE, S.C.

SURVEY	D.H.
DRAWN	B.R.
CHECK	J.R.F.
SCALE	1" =
DATE	MAY 14. 80
DWG. NO.	5054