MICROFILMED

NOTE: LINE A SURVEYED OCTOBER 10, 1978, OTHER LINES TAKEN FROM PLAT BY W. N. WILLIS FOR ALBERT E. EMORY, DATED DECEMBER 30, 1971 REF. DEED BOOK 947, PP. 557.

FILED
GREENVILLE CO. S.C.
JUL 31 3 06 AM '80
DONNIE S. TANKERSLEY
R.M.C

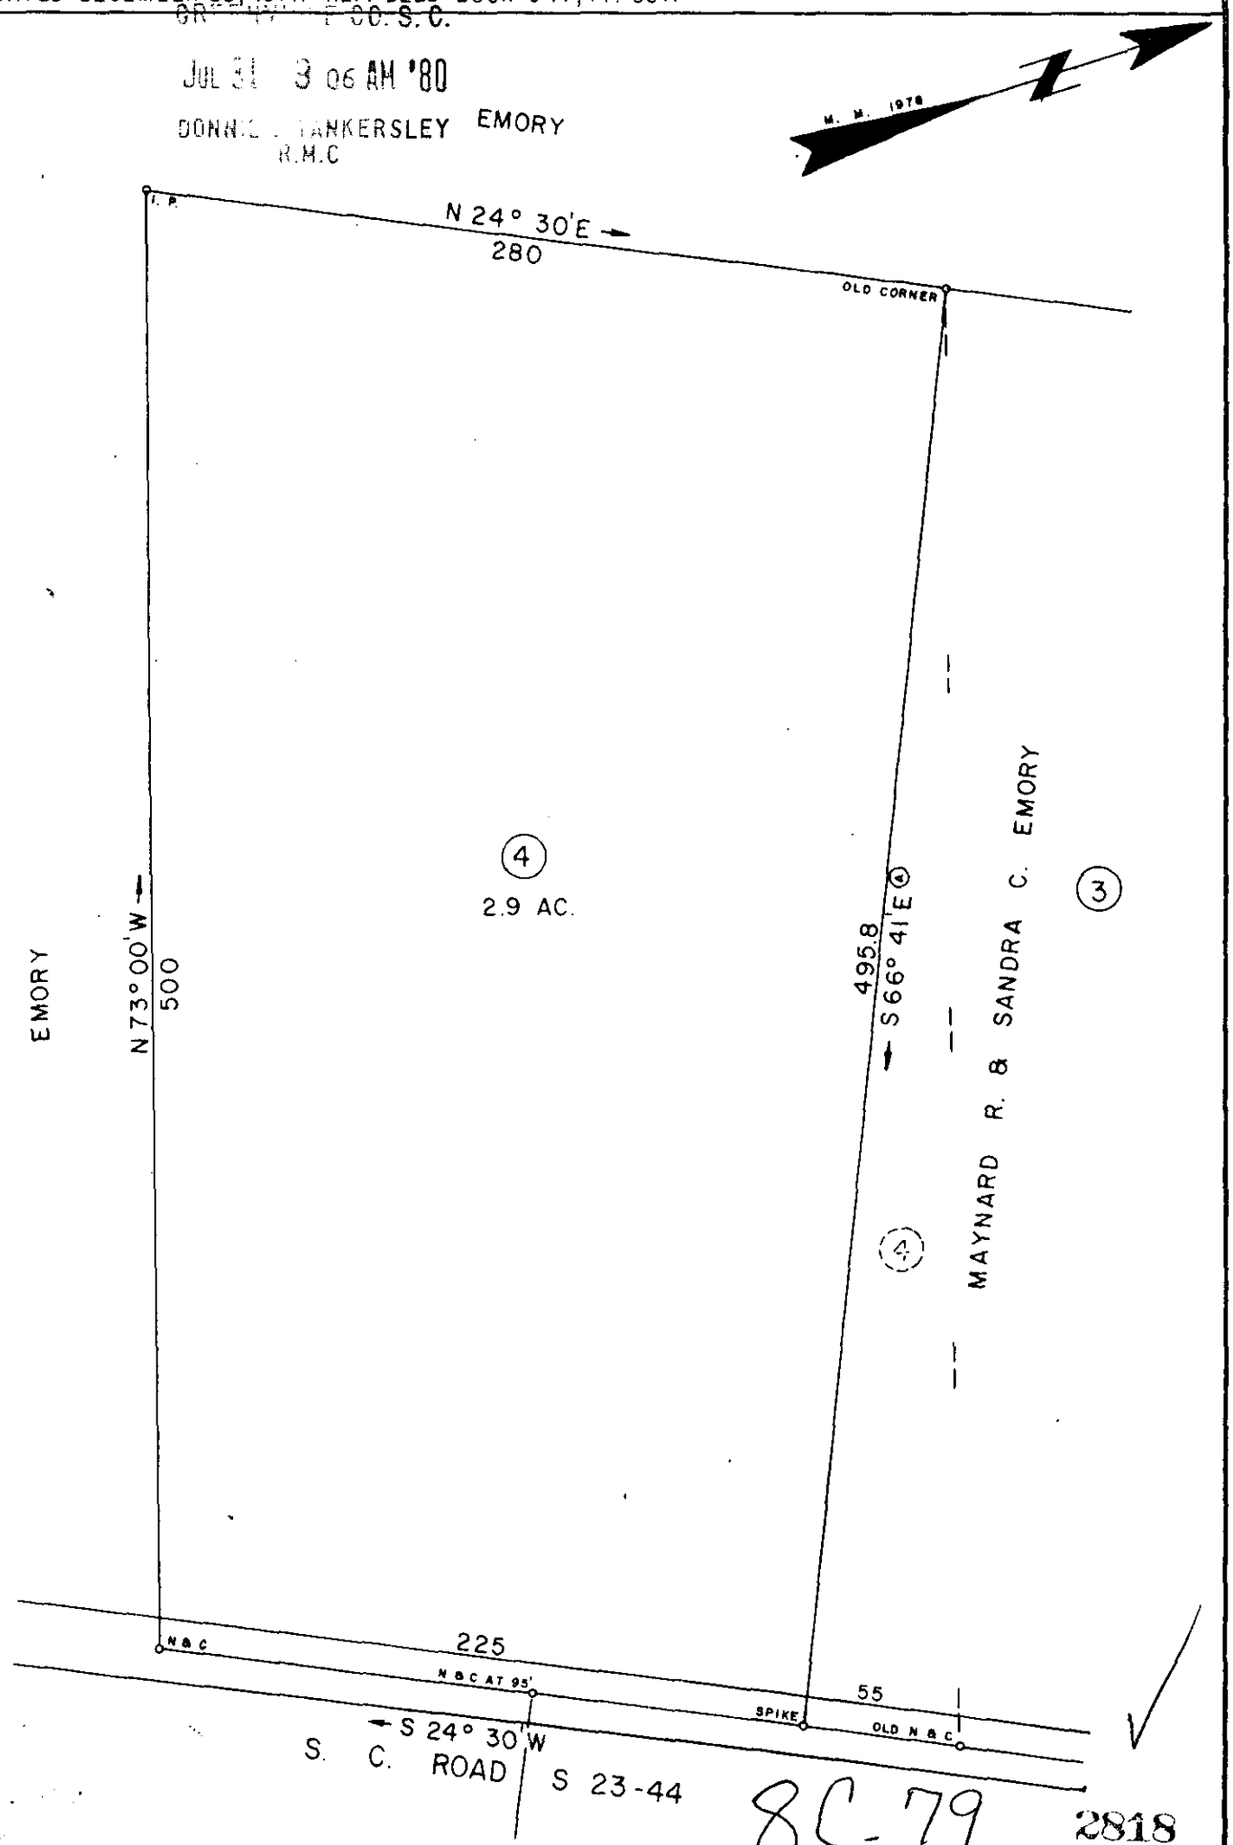

8C-79

2818

JUL 31 1980

SURVEY FOR

PANSY E. ALLEN

LOCATED 0.5 MILE SOUTH OF GLASSY MTN. CHURCH

COUNTY:	COUNTY BLOCK MAP:	STATE:	
GREENVILLE		SOUTH CAROLINA	
DATE	SCALE	FIELD CHIEF:	DRAWN BY:
JANUARY 5, 1979	1" = 60'	B. E. H.	L. B. M.

WOLFE & HUSKEY, INC. ENGINEERING and SURVEYING
P. O. BOX 35 · LYMAN, S. C. 29365

SOUTH CAROLINA REGISTERED LAND SURVEYOR J. E. HUSKEY

B. E. Hooby

GCTC --- 1 JL31 80 1302

3.00CI