AF 9425A

MICROFILMED

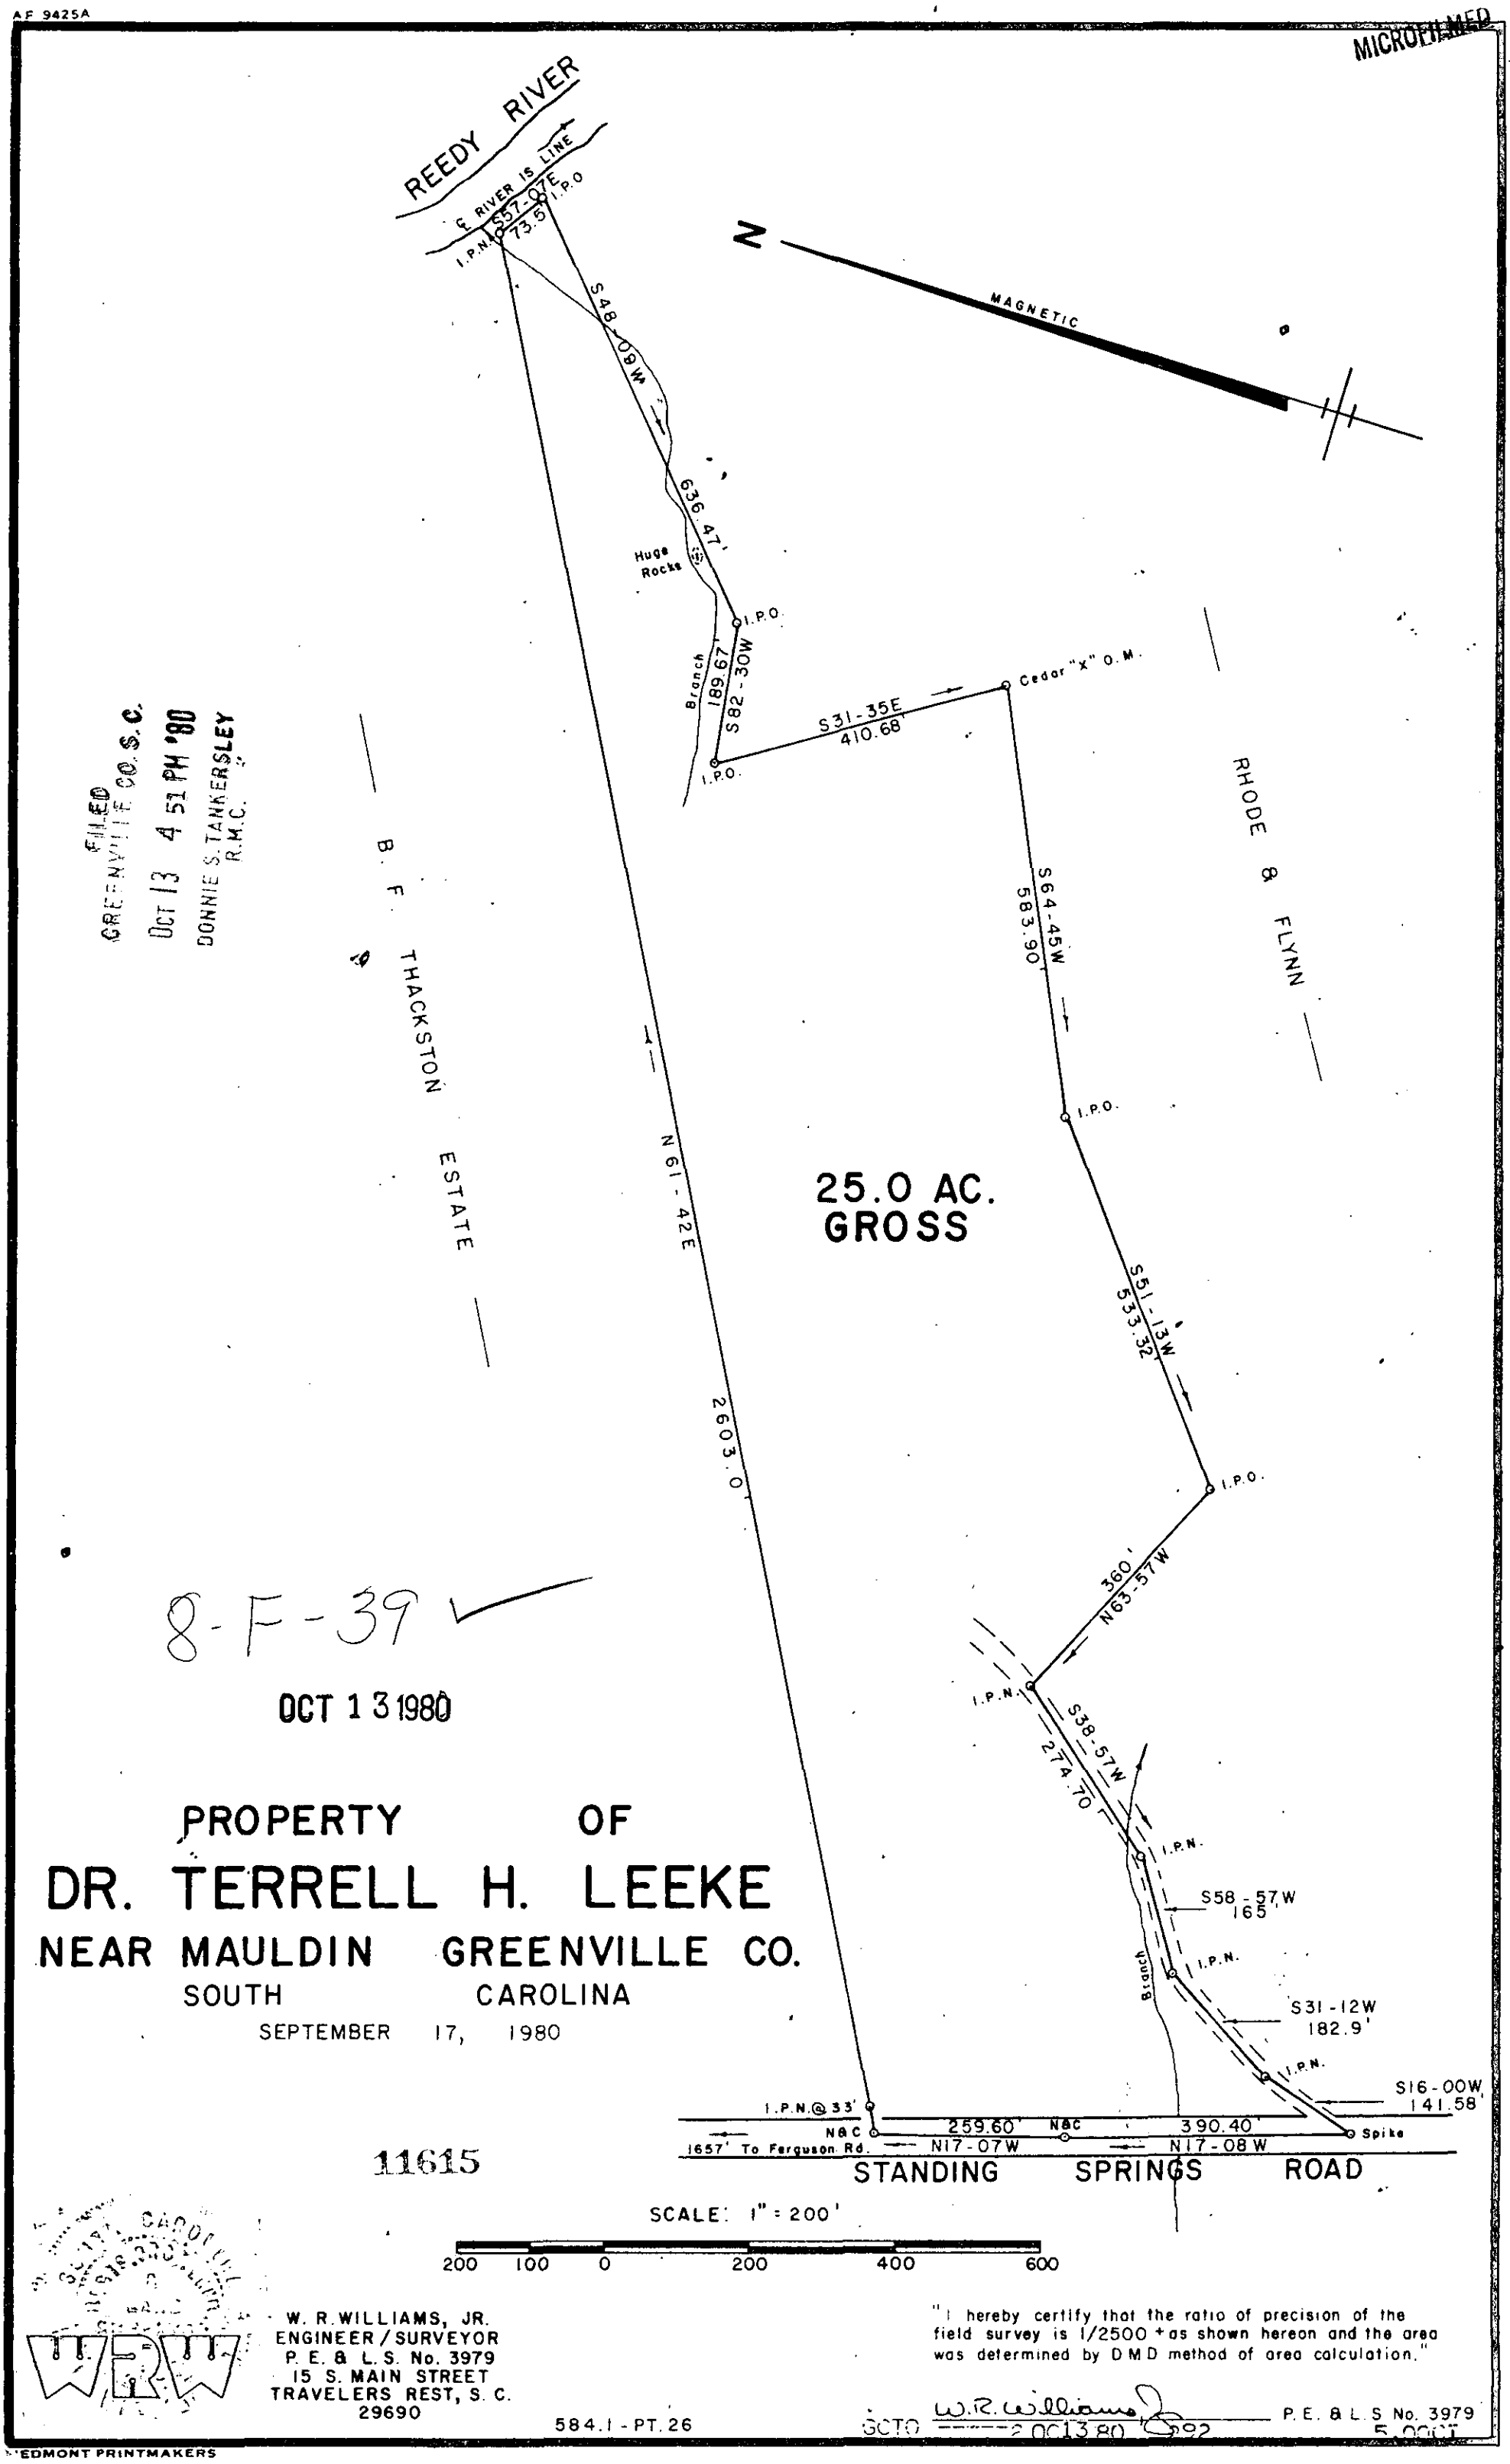

FILED
GREENVILLE CO. S.C.
OCT 13 4 51 PM '80
DONNIE S. TANKERSLEY
R.M.C.

8-F-39

OCT 13 1980

PROPERTY OF
DR. TERRELL H. LEEKE
NEAR MAULDIN GREENVILLE CO.
SOUTH CAROLINA

SEPTEMBER 17, 1980

11615

W. R. WILLIAMS, JR.
ENGINEER / SURVEYOR
P. E. & L. S. No. 3979
15 S. MAIN STREET
TRAVELERS REST, S. C.
29690

"I hereby certify that the ratio of precision of the field survey is 1/2500 + as shown hereon and the area was determined by D M D method of area calculation."

W. R. Williams P. E. & L. S No. 3979

584.1 - PT. 26

SCTO 2 OCT 13 80 292 5.00CT

EDMONT PRINTMAKERS