REF: PART OF AIRPORT VILLAGE FARMS

MICROFILMED

THIS PLAT IS NOT A SUBDIVISION AS DEFINED BY THE GREENVILLE COUNTY SUBDIVISION REGULATIONS

Nov 12 1980

Chairman, Secretary, or Director of Planning.
Greenville County Planning Commission

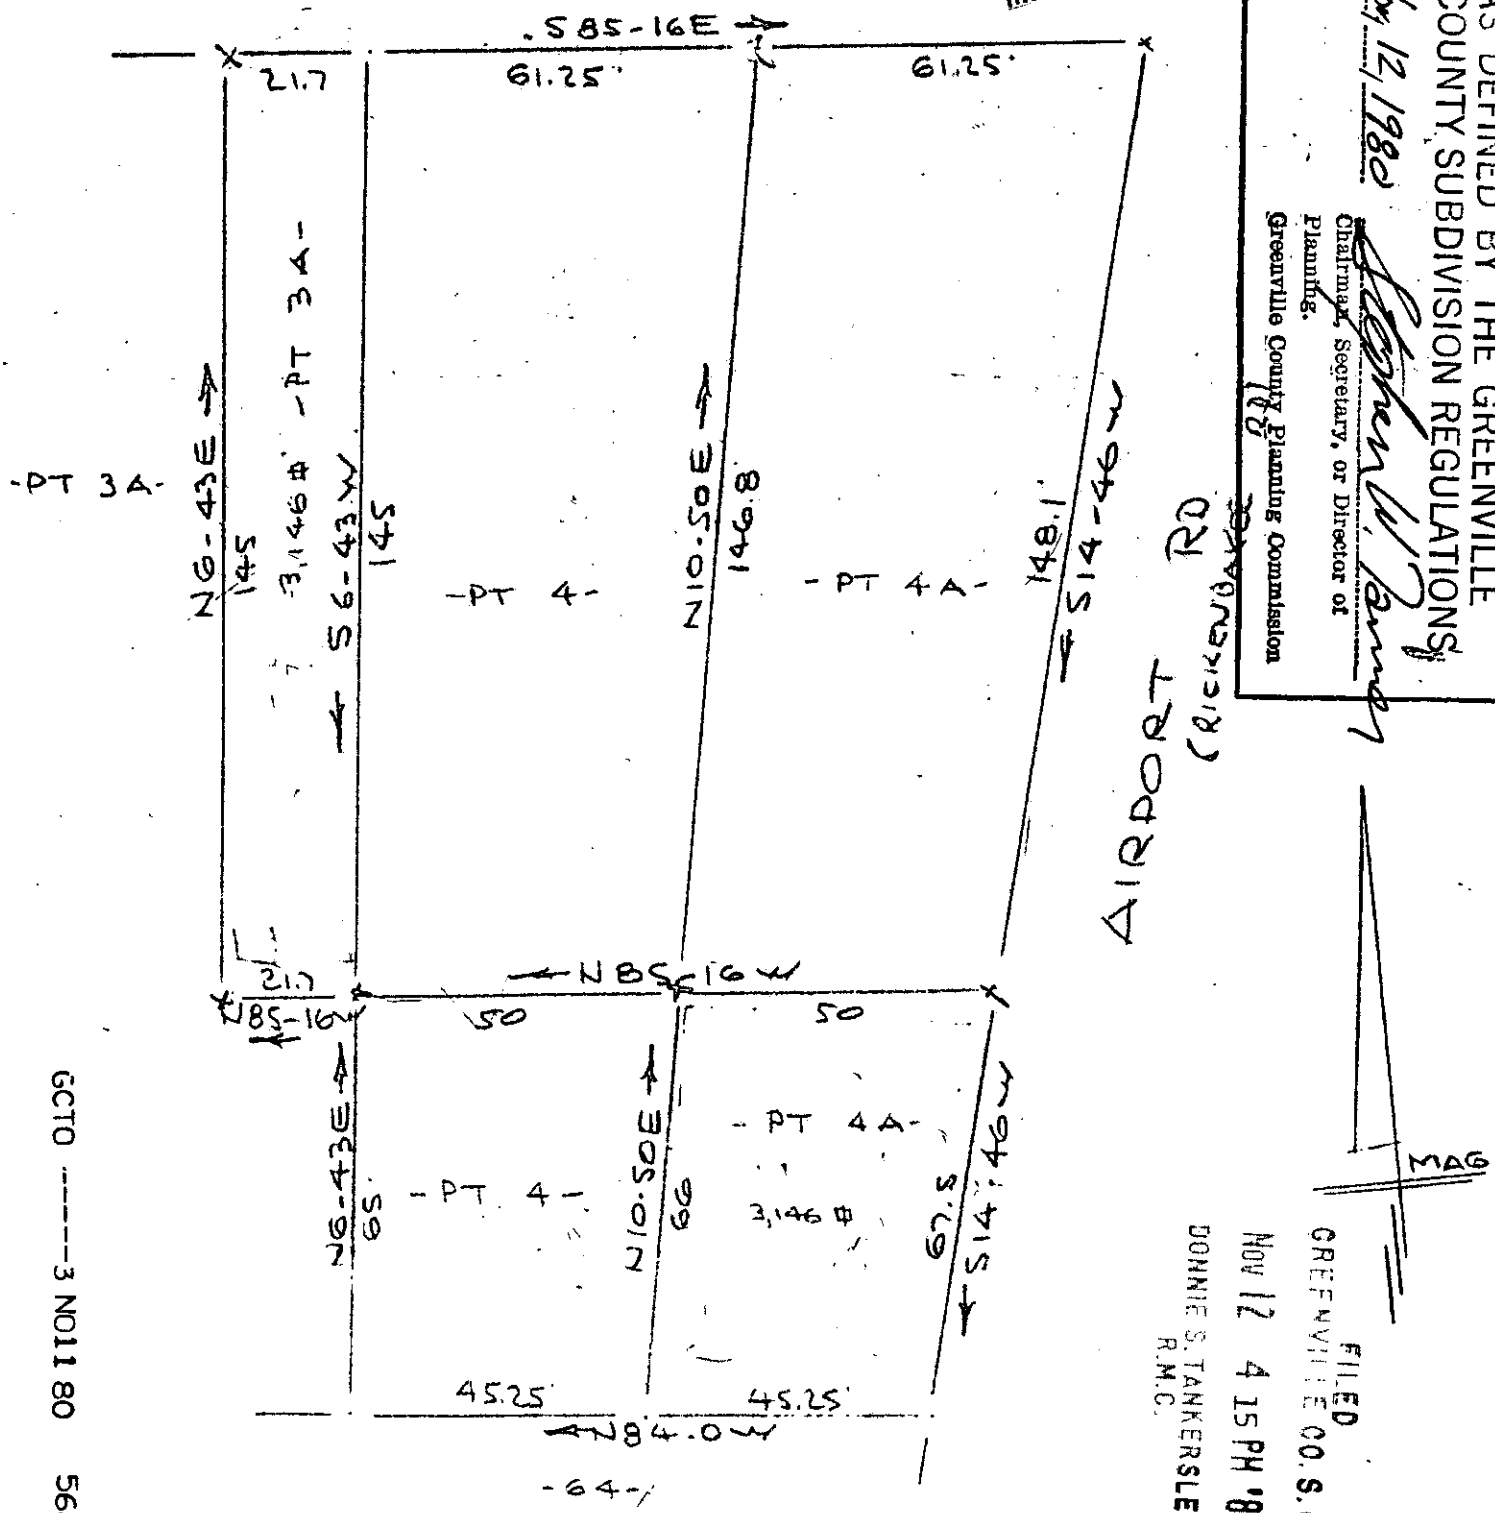

FILED
GREENVILLE CO. S.C.
NOV 12 4 15 PM '80
DONNIE S. TANKERSLEY
R.M.C.

GCTO -----3 NO11 80 568

14813 SURVEY FOR

WALTER GOLDSMITH

NEAR GREENVILLE, S.C.

SCALE: 1" = 30' 30MAR1973

8-H-62

NOV 12 1980

CAROLINA ENGINEERING & SURVEYING

112 MANLY ST.

GREENVILLE, S.C.

3.00CI