MICROFILMED

FILED
GREENVILLE CO. S.C.
APR 17 10 22 AM '81
DONNIE S. TANKERSLEY
R.M.C.

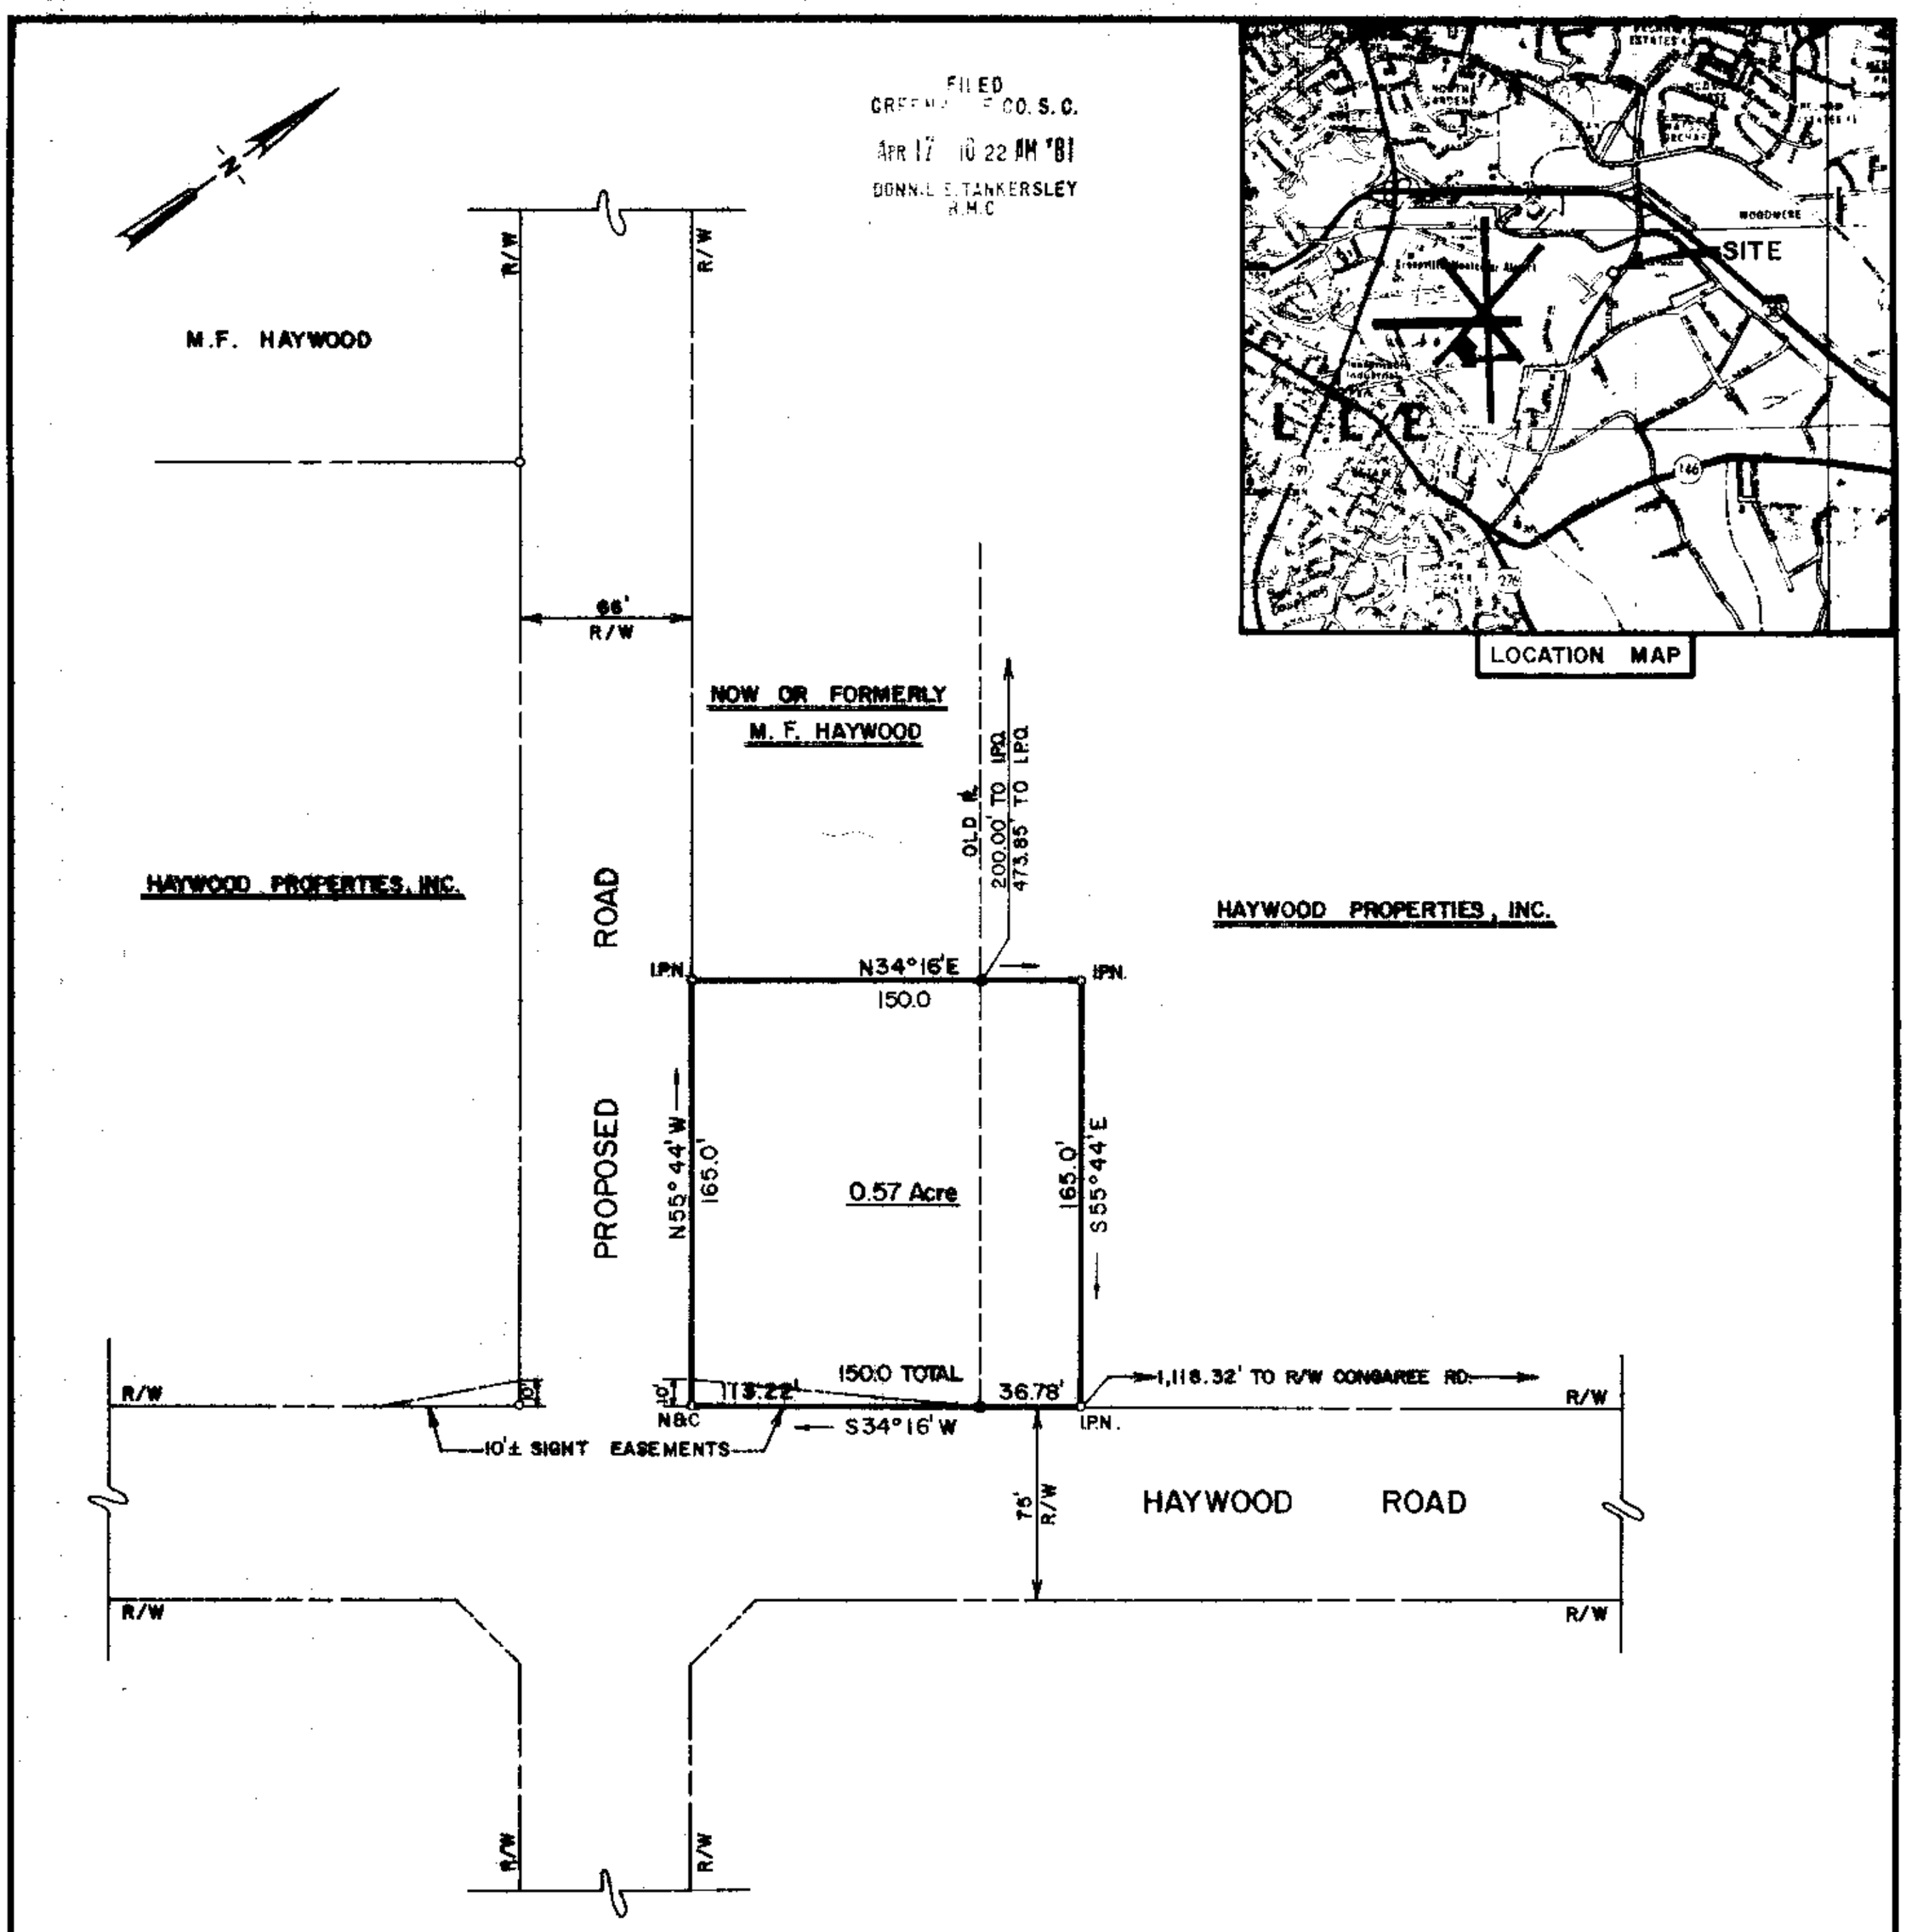

I HEREBY CERTIFY THAT THE RATIO OF PRECISION OF THE FIELD SURVEY IS 1/12,200 AS SHOWN HEREON AND THE AREA WAS DETERMINED BY D.M.D. METHOD OF AREA CALCULATION.

Ethel M. Arnick 4032
SURVEYOR'S SIGNATURE S.C. REG. NO.

8-4-15

29399

REV.	DATE	BY	DESCRIPTION	APP.
0	7-17-79	W.E.F.	FOR REVIEW BY CLIENT.	

REVISION

SEAL

PROPERTY PLAT
FOR
HAYWOOD PROPERTIES

GREENVILLE, SOUTH CAROLINA

enwright associates, inc.
engineers planners surveyors
GREENVILLE, SOUTH CAROLINA

DRAWN	DESIGN	CHECK	FILE	RETIRED
RJ	RJ	TA		

DATE	SCALE	DWG. NO.
7-17-79	1"=50'	79534-00-1-00

ENGINEERING REPRODUCTIONS 84272 PC4-2 5-74

BOTO ------ AF17 81 516 5.00