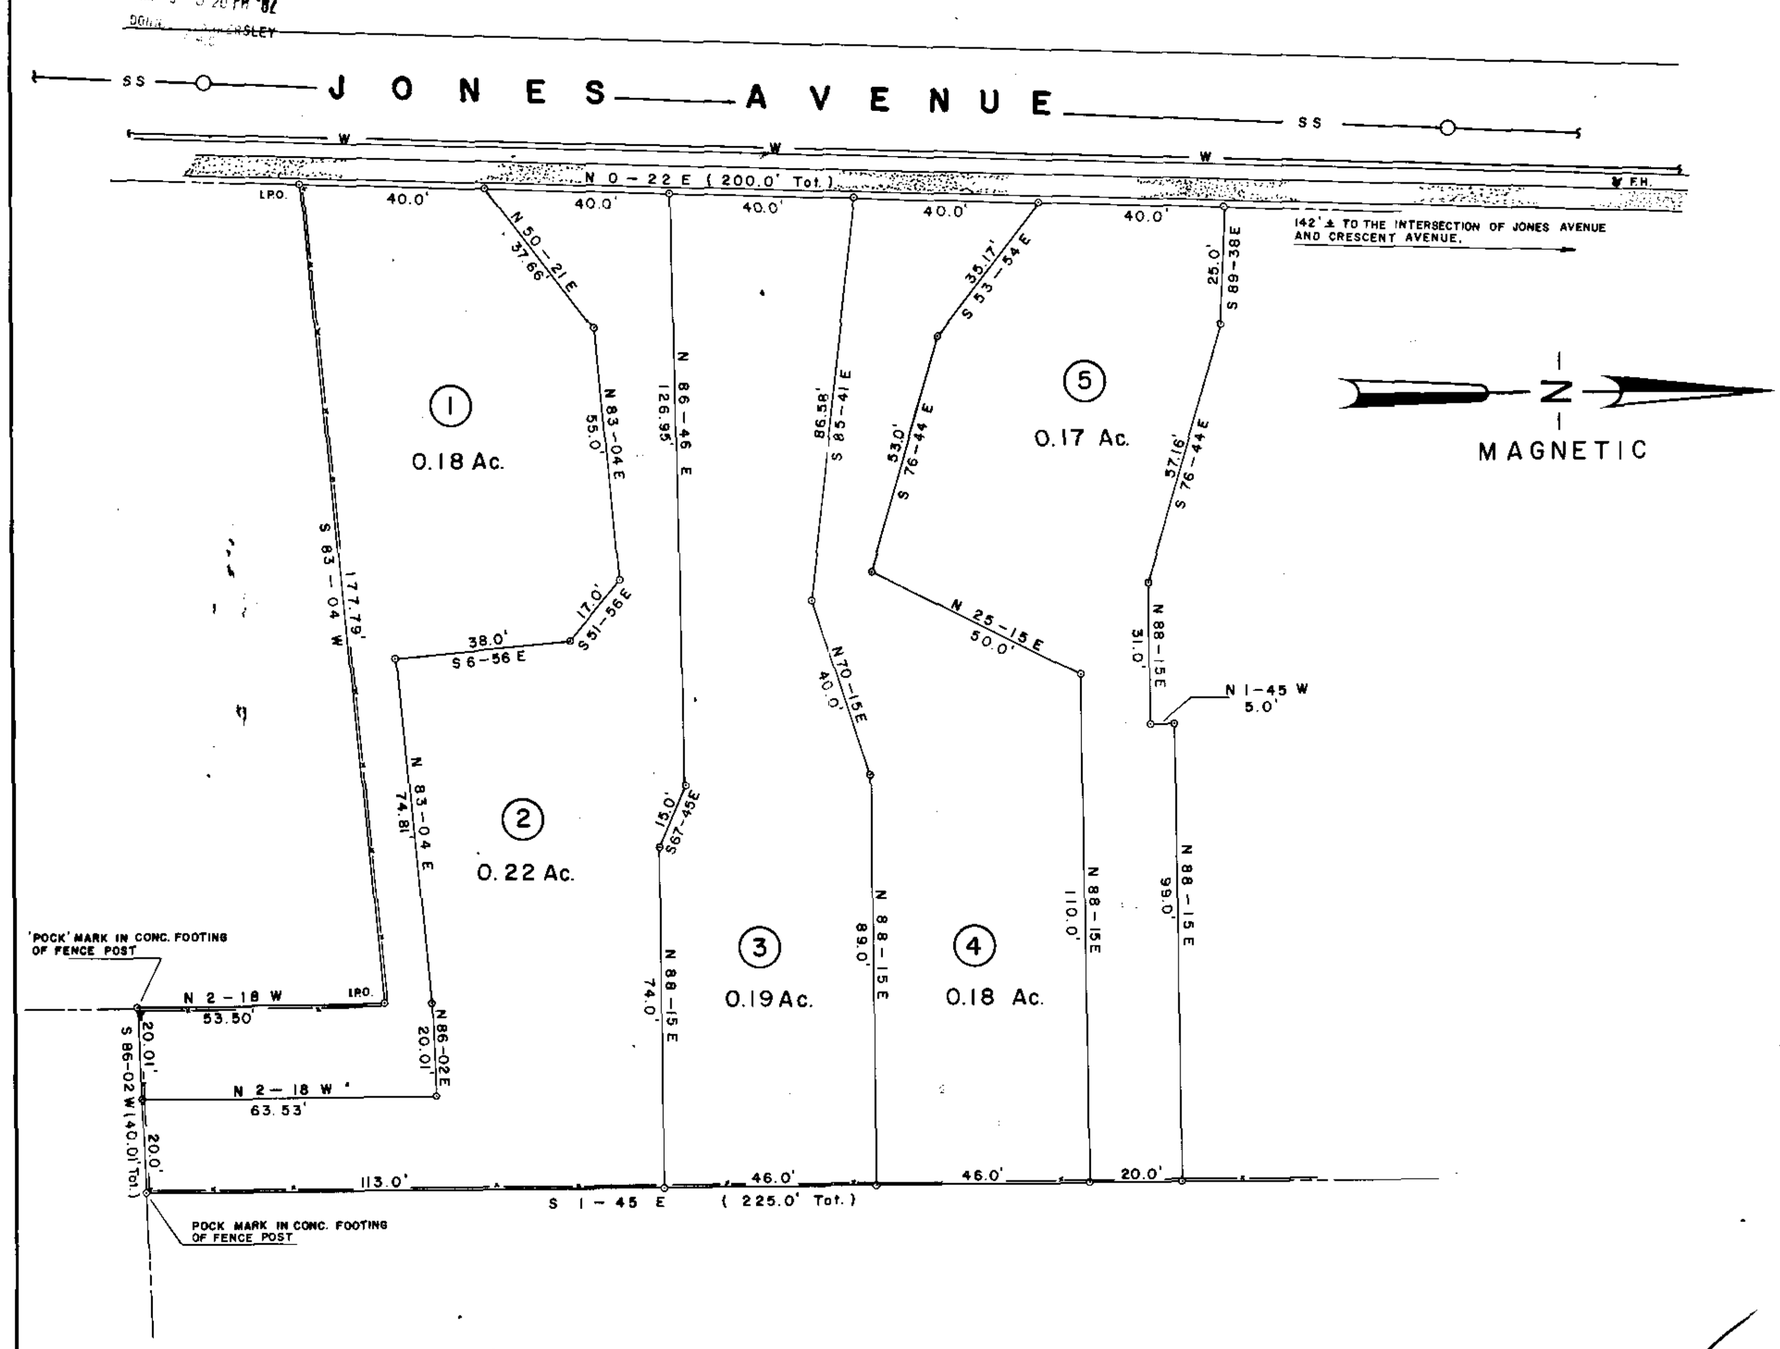

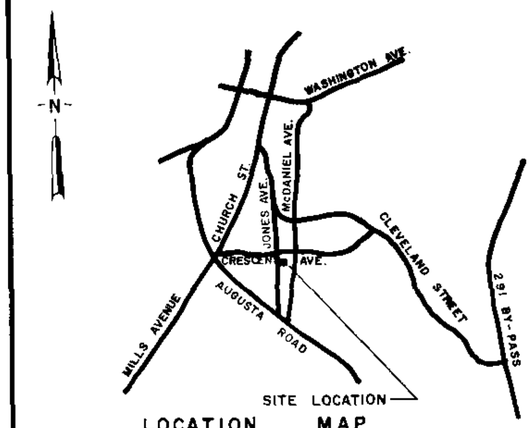

LOCATION MAP

FINAL PLAT

CERTIFICATE OF OWNERSHIP AND DEDICATION

"The undersigned hereby acknowledge that I am (we are) the owner(s) of the property shown and described hereon and that I (we) hereby adopt this plan of subdivision with my (our) free consent and that I (we) establish the minimum building restriction lines and hereby dedicate to public use as streets, parks and easements forever all areas as shown and indicated on said plat.

5 5 82. Signed [illegible]

Signed

Signed

Signed

CERTIFICATE OF ACCURACY

I, WILLIAM N SKARDON certify that this plat was (drawn by me) (~~drawn under my supervision~~ an actual survey made under my supervision) from (~~an actual survey made by me~~) deed description recorded in Book _____ Page _____ Book _____ Page _____ and further that the error of closure as calculated by latitudes and departures is 1:10000 that the boundaries not surveyed are shown as broken lines plotted from information found in Book _____ Page _____ that this plat was prepared in accordance with the Greenville County Subdivision Regulations as adopted.

5 APRIL 1982 — DATE

William N Skardon — LICENSED ENGINEER OR REGISTERED SURVEYOR

S. C. Registration No. 7261

CERTIFICATE OF APPROVAL FOR RECORDING

I hereby certify that the subdivision plat shown hereon has been found to comply with the Subdivision Regulations for Greenville County, with the exception of such variances, if any, as are noted in the minutes of the Greenville County Planning Commission of Greenville County, South Carolina and that it has been approved for recording in the office of the County Register of Mesne Conveyance.

May 5, 1982 — DATE

Royce L. Carter — DIRECTOR OF PLANNING, GREENVILLE COUNTY PLANNING COMMISSION

FILE NUMBER

82-112

CRESCENT PLACE

OWNER

ARBOR ENGINEERING, INC.
SURVEYOR

Arbor Engineering, Inc.
P.O. BOX 263, GREENVILLE, S.C.
LANDSCAPE ARCHITECTS · ENGINEERS · RECREATIONAL PLANNERS

ARBOR ENGINEERING

SEAL

NO. OF ACRES 0.94 MILES NEW ROAD 0

NO. OF LOTS 5 DATE 5 APRIL

20 0 20 40
scale 1" = 20' feet

GREENVILLE SOUTH CAROLINA

DRAWN	DESIGN	CHECK	DATE
WNS	ESA	WNS	5 APRIL 1982
SCALE 1" = 20'	FILE	DWG. NO. 82042	

8-P-78

21791

Plat Filed This 6 day of May 1982
And Recorded in Vol. 8 P Page 78 at 3:20 P.M
Donnie S. Sankersley
Register Mesne Conveyance Greenville County, S. C.

RECORDING FEE PAID $ 5.00