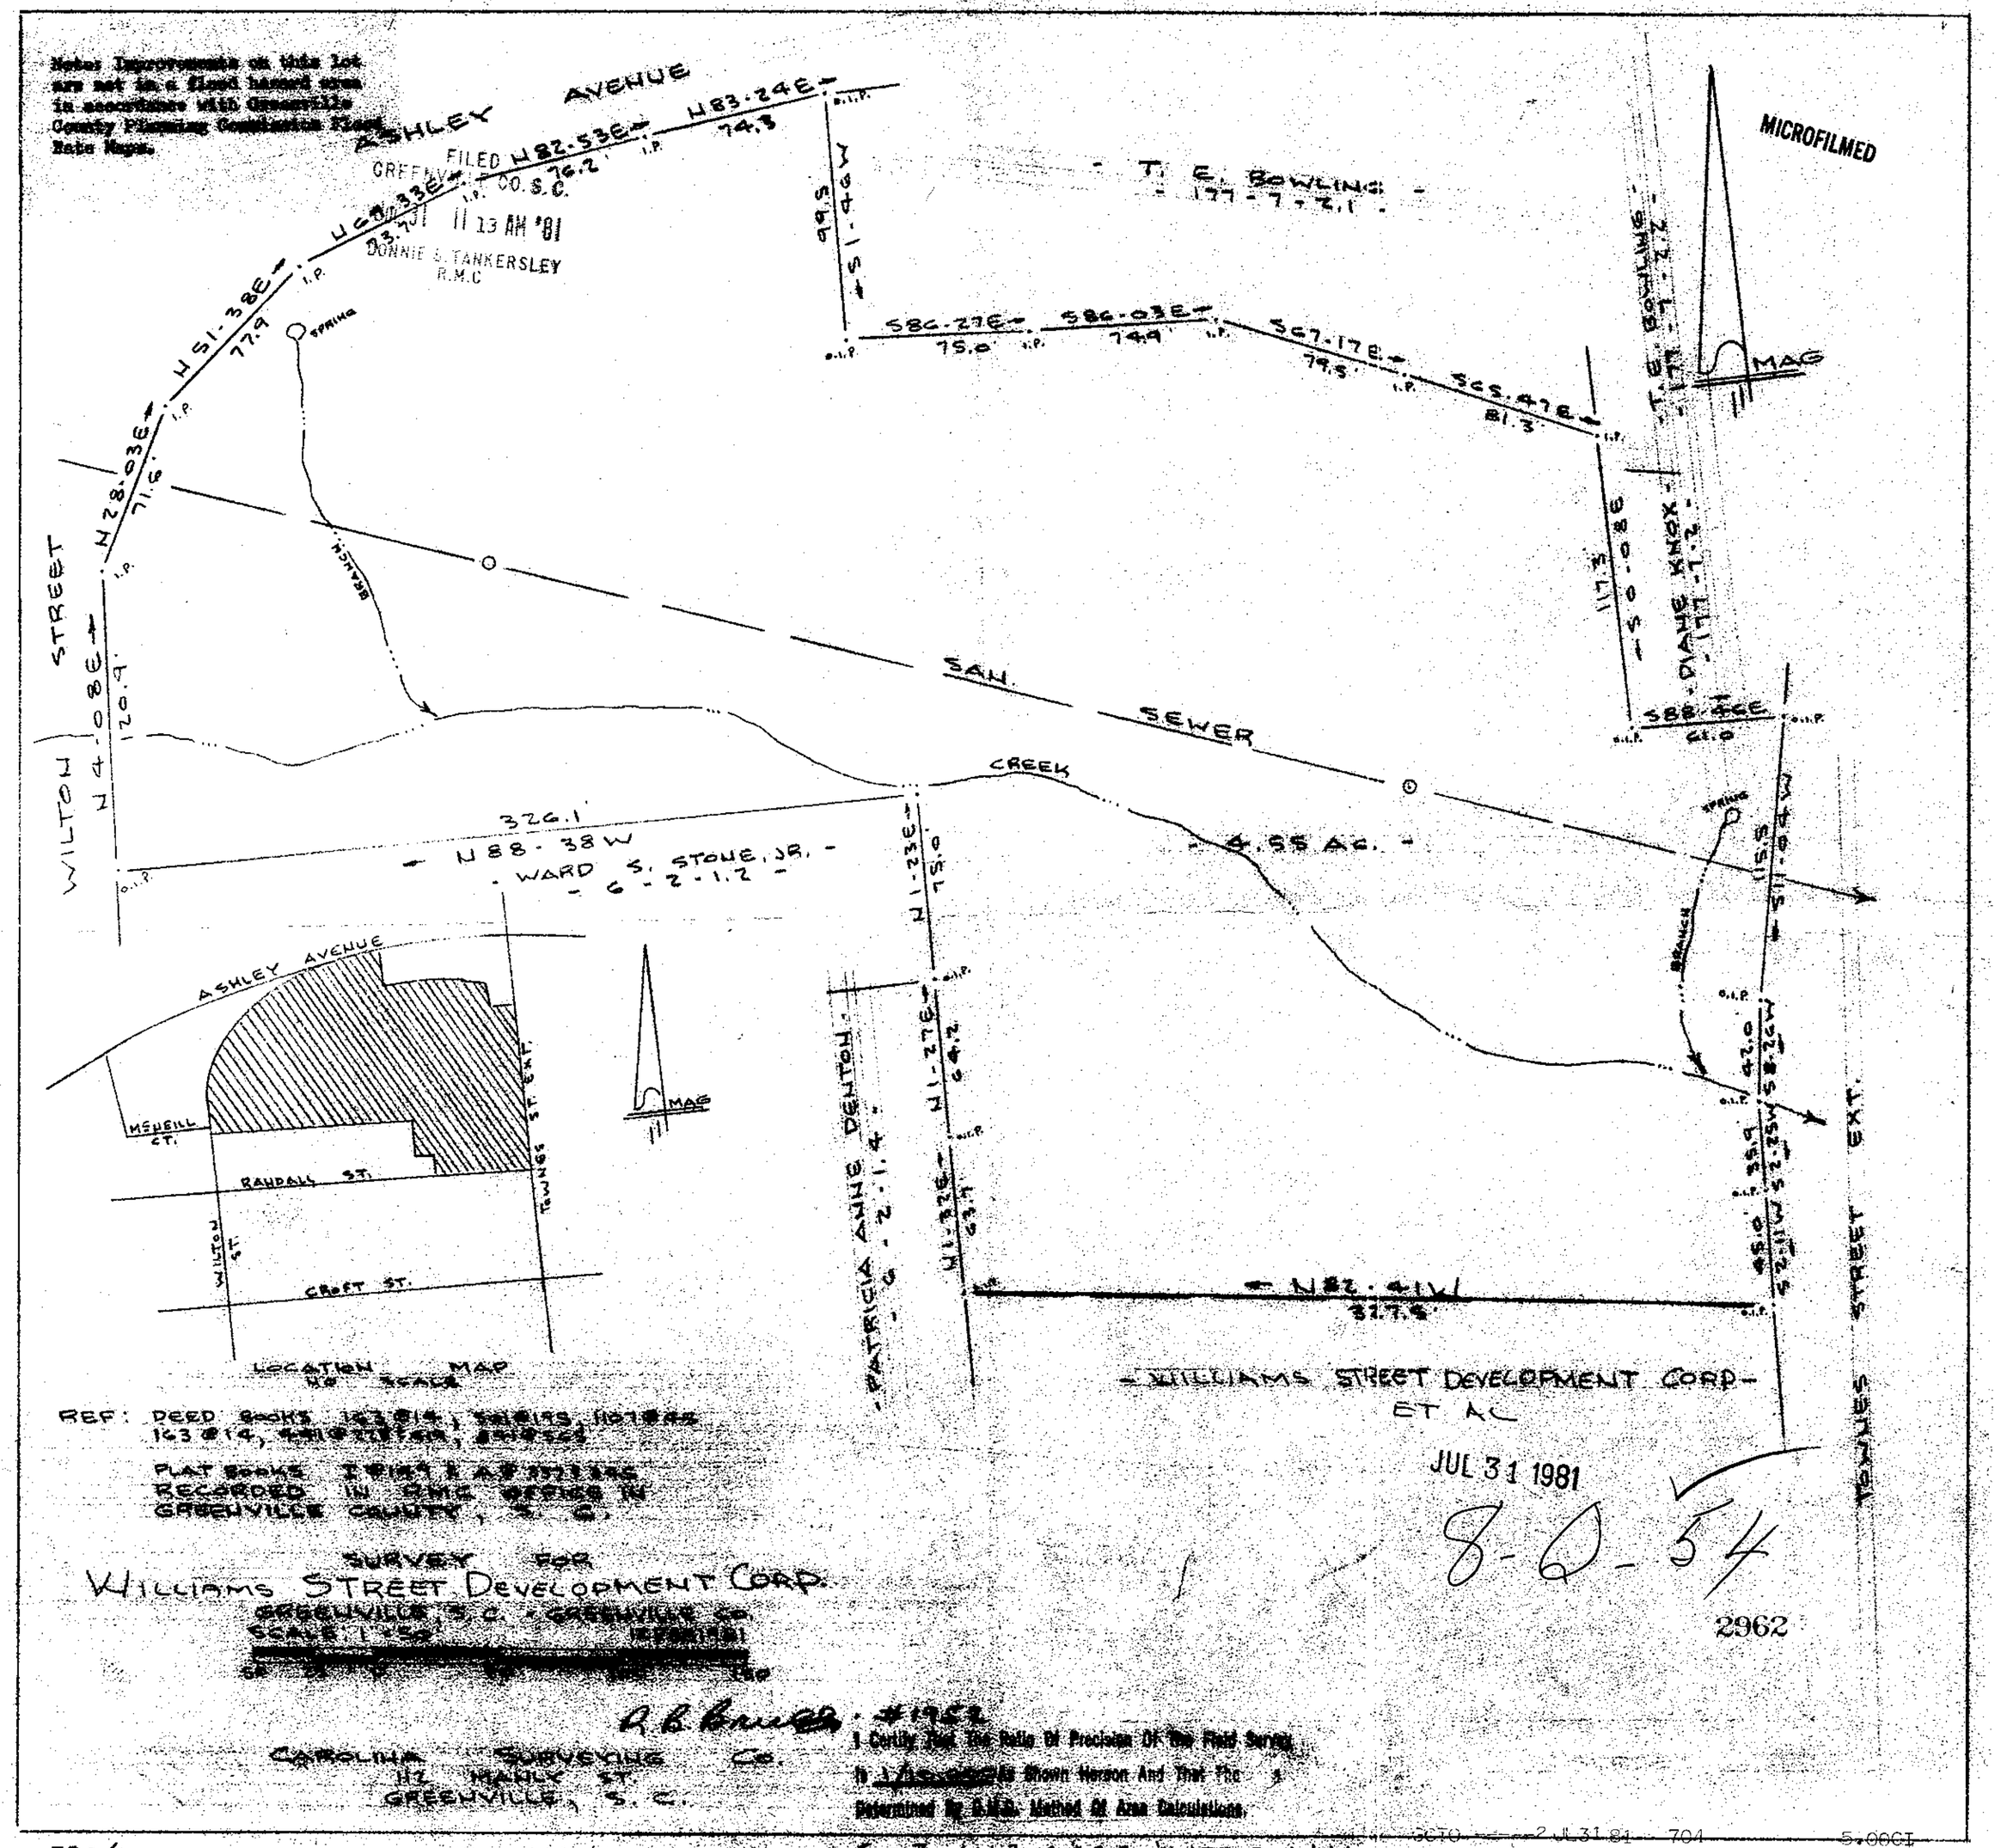
Note: Improvements on this lot are not in a flood hazard area in accordance with Greenville County Planning Commission Flood Rate Maps.
ASHLEY AVENUE
FILED
GREENVILLE CO. S.C.
11 13 AM '81
DONNIE S. TANKERSLEY
R.M.C.
MICROFILMED
T. E. BOWLING
177-7-2.1
MAG
SPRING
BRANCH
WILTON STREET
SAN SEWER
CREEK
4.55 AC.
326.1
N 88-38 W
WARD S. STONE, JR.
6-2-1.2
ASHLEY AVENUE
McNEILL CT.
RANDALL ST.
WILTON ST.
TOWNES ST. EXT.
CROFT ST.
LOCATION MAP
NO SCALE
PATRICIA ANNE DENTON
6-2-1.4
N 82-41 W
327.5
WILLIAMS STREET DEVELOPMENT CORP.
ET AL
TOWNES STREET EXT.
REF: DEED BOOKS 163 @ 14, 501 @ 195, 1107 @ 45
163 @ 14, 441 @ 228 & 419, 841 @ 565
PLAT BOOKS I @ 149 & A @ 337 & 345
RECORDED IN RMC OFFICE IN
GREENVILLE COUNTY, S. C.
SURVEY FOR
WILLIAMS STREET DEVELOPMENT CORP.
GREENVILLE, S.C. - GREENVILLE CO.
SCALE 1" = 50'
CAROLINA SURVEYING CO.
112 MANLY ST.
GREENVILLE, S. C.
JUL 31 1981
8-0-54
2962
I Certify That The Ratio Of Precision Of The Field Survey
Is 1/10,000 As Shown Hereon And That The
Determined By D.M.S. Method Of Area Calculations.