FILED
GREENVILLE CO. S. C.
SEP 1 3 55 PM '81
DONNIE S. TANKERSLEY
R.M.C.

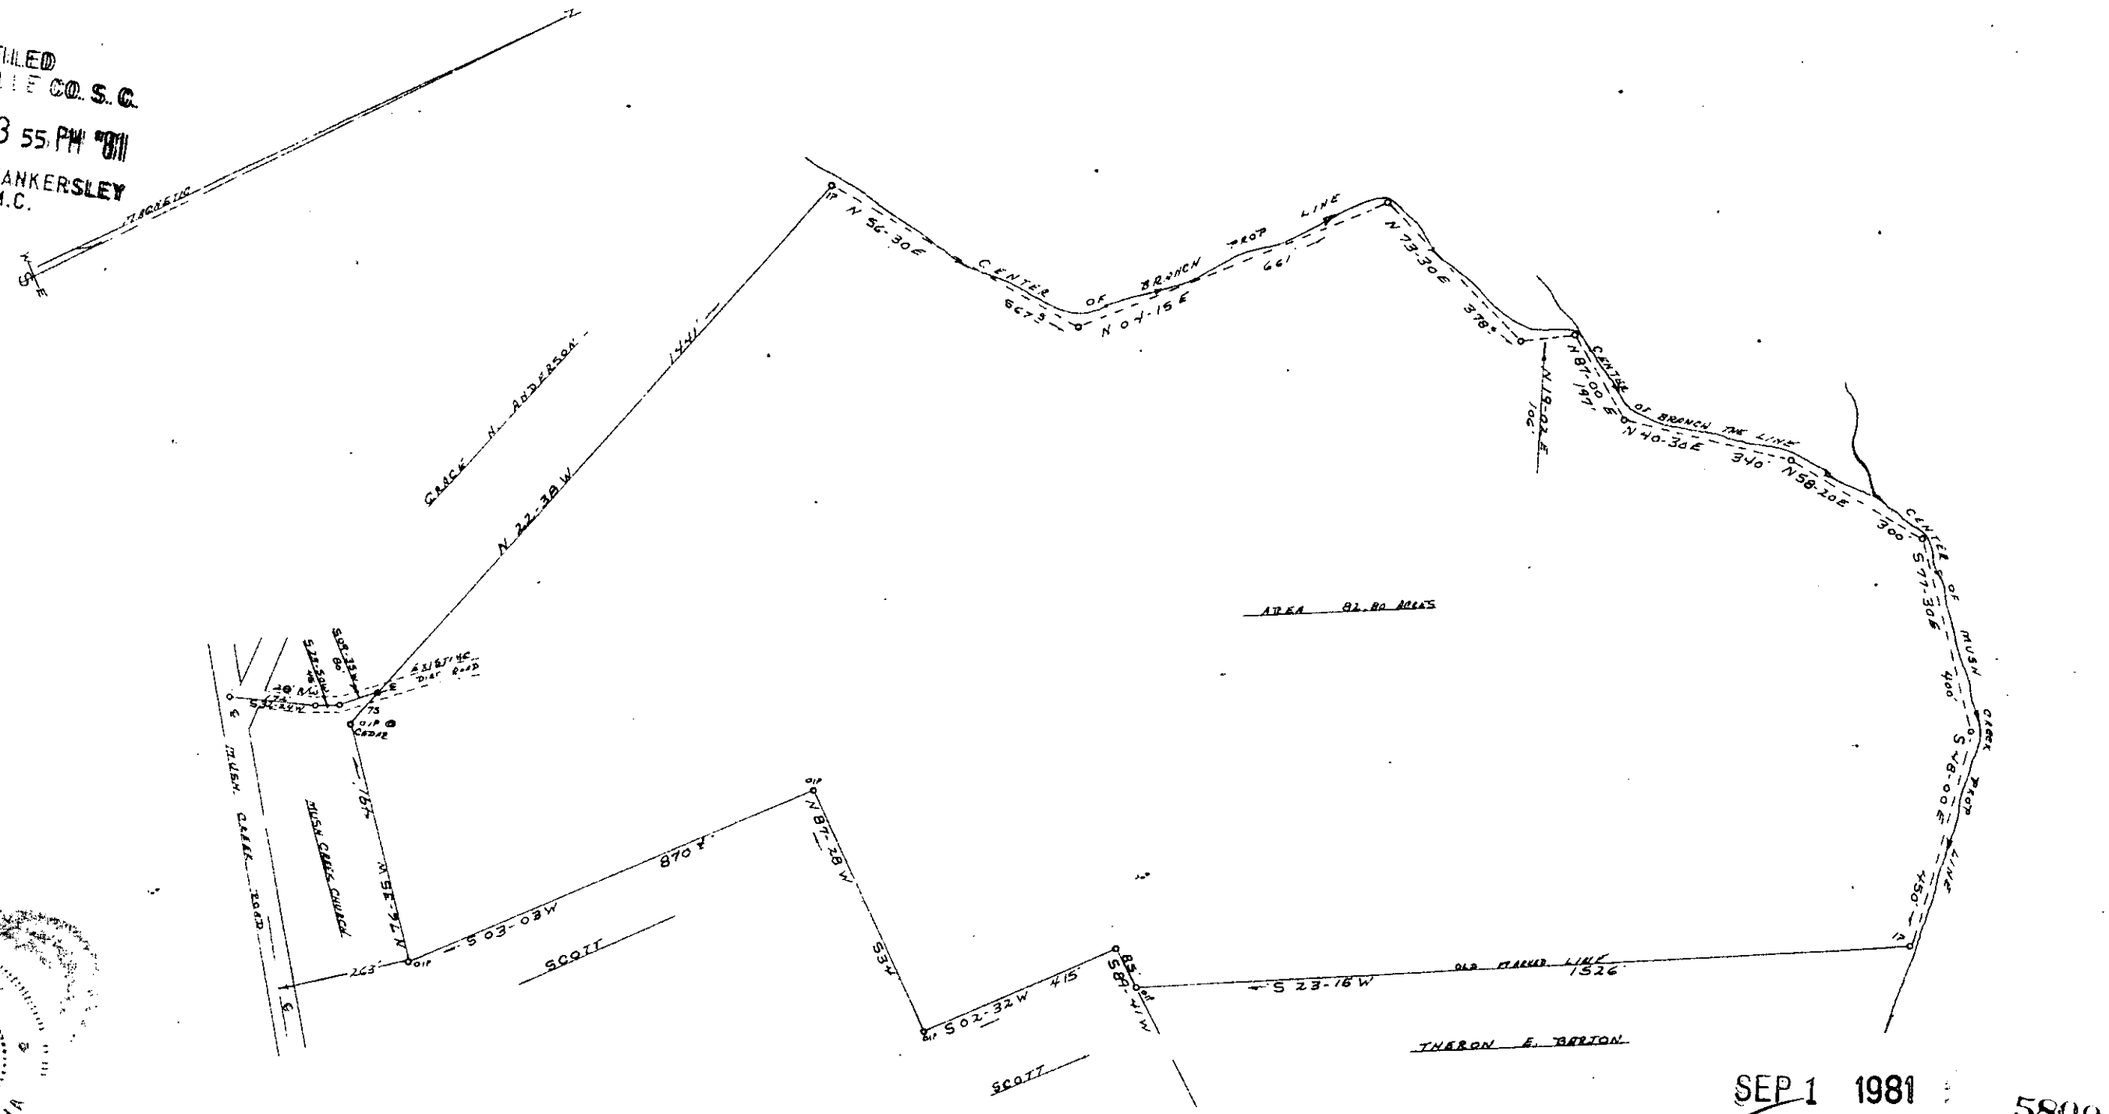

THIS PLAT IS NOT A SUBDIVISION AS DEFINED BY THE GREENVILLE COUNTY SUBDIVISION REGULATIONS.

9-1-81 F. J. Forbes
Chairman, Secretary, or Director of Planning.
Greenville County Planning Commission

PLAT OF PROPERTY
OF
CHARLES W. DUNLAP
HIGHLAND TOWNSHIP
GREENVILLE COUNTY
STATE OF SOUTH CAROLINA
SCALE 1" = 300' 11-17-1980

TERRY T. DILL
C.E. & L.S.
SEAL
No. 104
SOUTH CAROLINA

Terry T. Dill
REG CE&LS No. 104
Rt 2, TAYLORS, S.C.

SEP 1 1981
5800
8-Q-81

I HEREBY CERTIFY THAT THE MEASUREMENTS AS SHOWN ARE CORRECT, AND THERE ARE NO ENCROACHMENTS OR PROJECTIONS OTHER THAN SHOWN.

GCTO 3 SE 1 81 5.00CT