AF 8429

MICROFILMED

FILED
GREENVILLE CO. S.C.
JUL 15 2 41 PM '81
DONNIE S. TANKERSLEY
R.M.C.

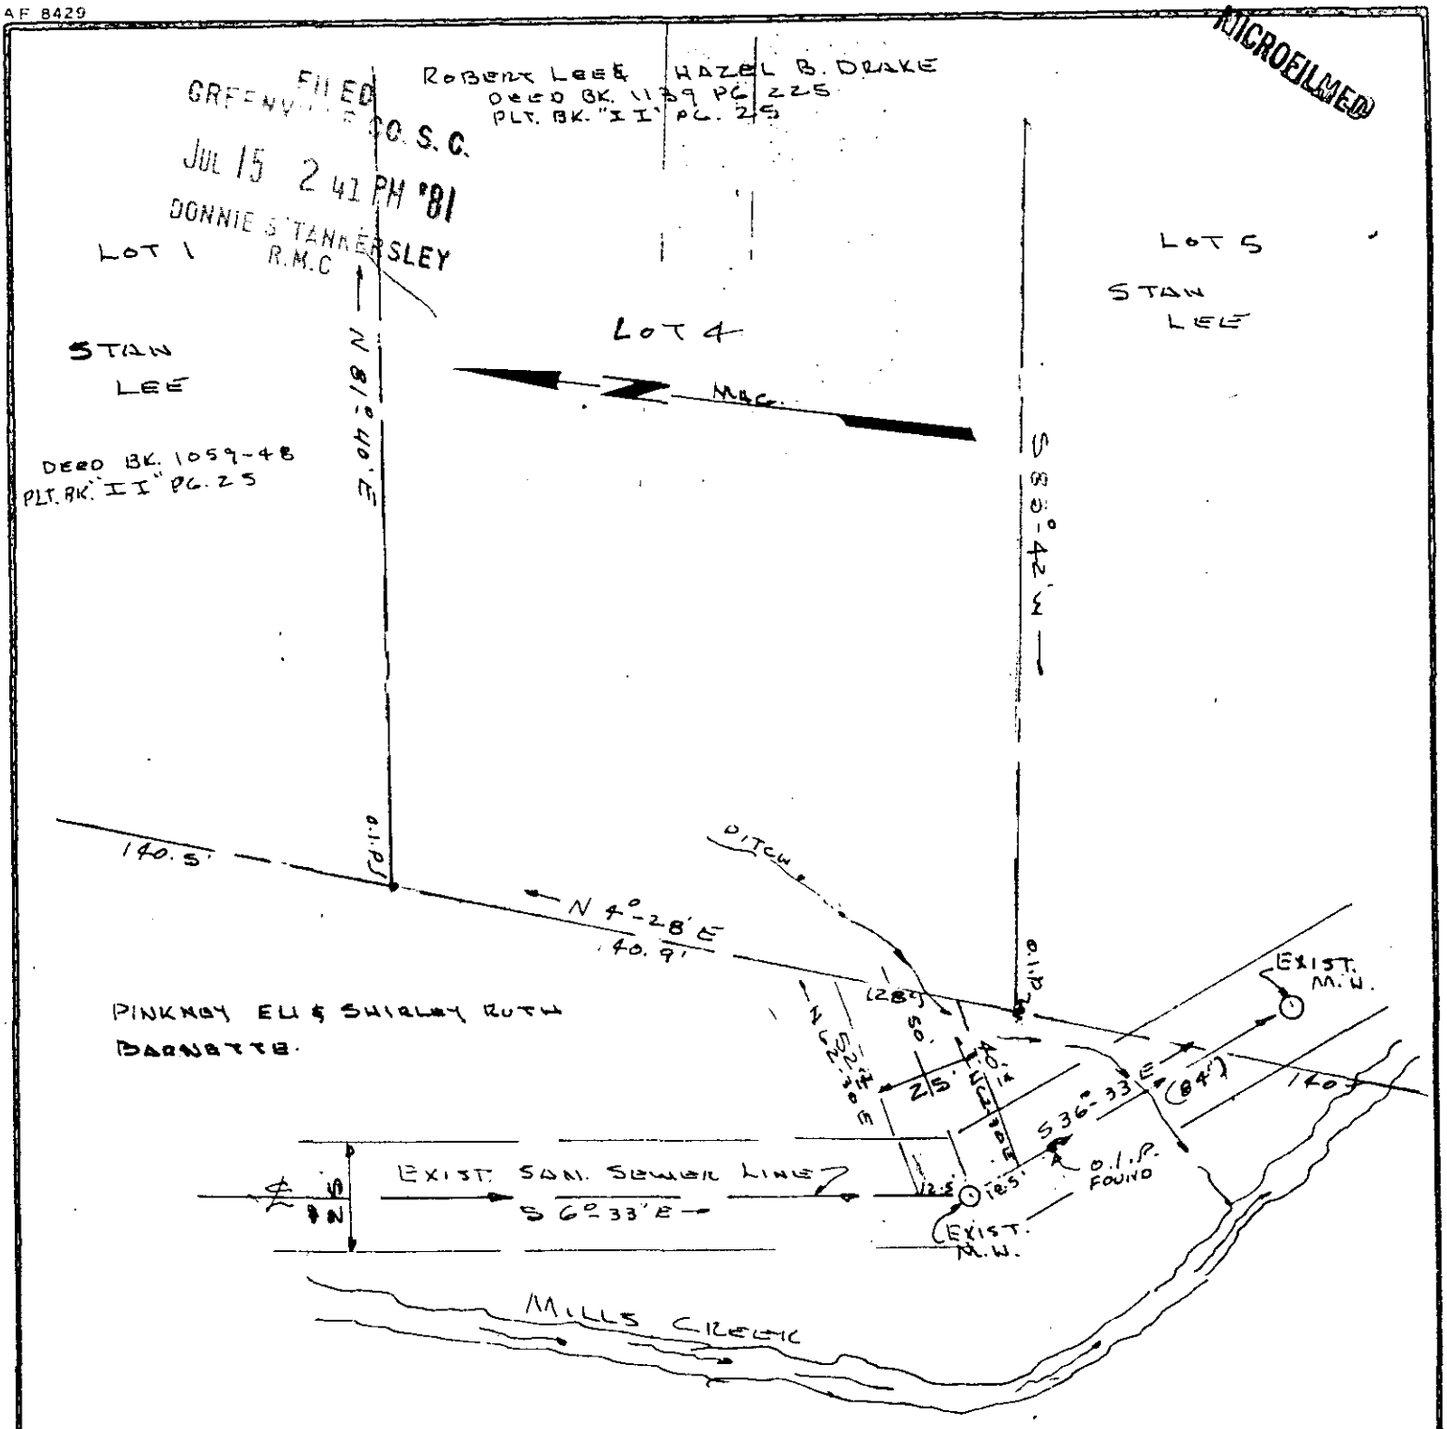

PROP. REF.:
PLAT BK. "II" PG 25
" " "M" PG. 93
DEED BK. 485 PG. 463
ORIG TRACT (L.W. MILLS)
GANTT TOWNSHIP
GREENVILLE CO.

1326

8-S-8

JUL 15 1981

THIS PLAT IS NOT A SUBDIVISION AS DEFINED BY THE GREENVILLE COUNTY SUBDIVISION REGULATIONS.

7-15-81 F. J. Forbes

Chairman, Secretary, or Director of Planning.
Greenville County Planning Commission

Kermit T. Gould
S.C. REG. NO 4035

Seal	SEWER EASEMENT AS SHOWN FROM EXISTING TRUNK LINE ON PINKNEY ELI & SHIRLEY RUTH BARNETTE PROPERTY TO ROBERT LEE & HAZEL B. DRAKE PROPERTY.	Drawn By K.T.G.
		Checked By
		Scale 1" = 40'
		Date 7-8-81
	K.T. GOULD INC.	File No.
	SURVEY-OR-8 JUL 15 81 1302	Dwg. No. 3.00CI
	TAYLORS, S.C.	