FILED
GREENVILLE CO. S. C.
AUG 20 11 00 AM '81
DONNIE S. TANKERSLEY
R.M.C

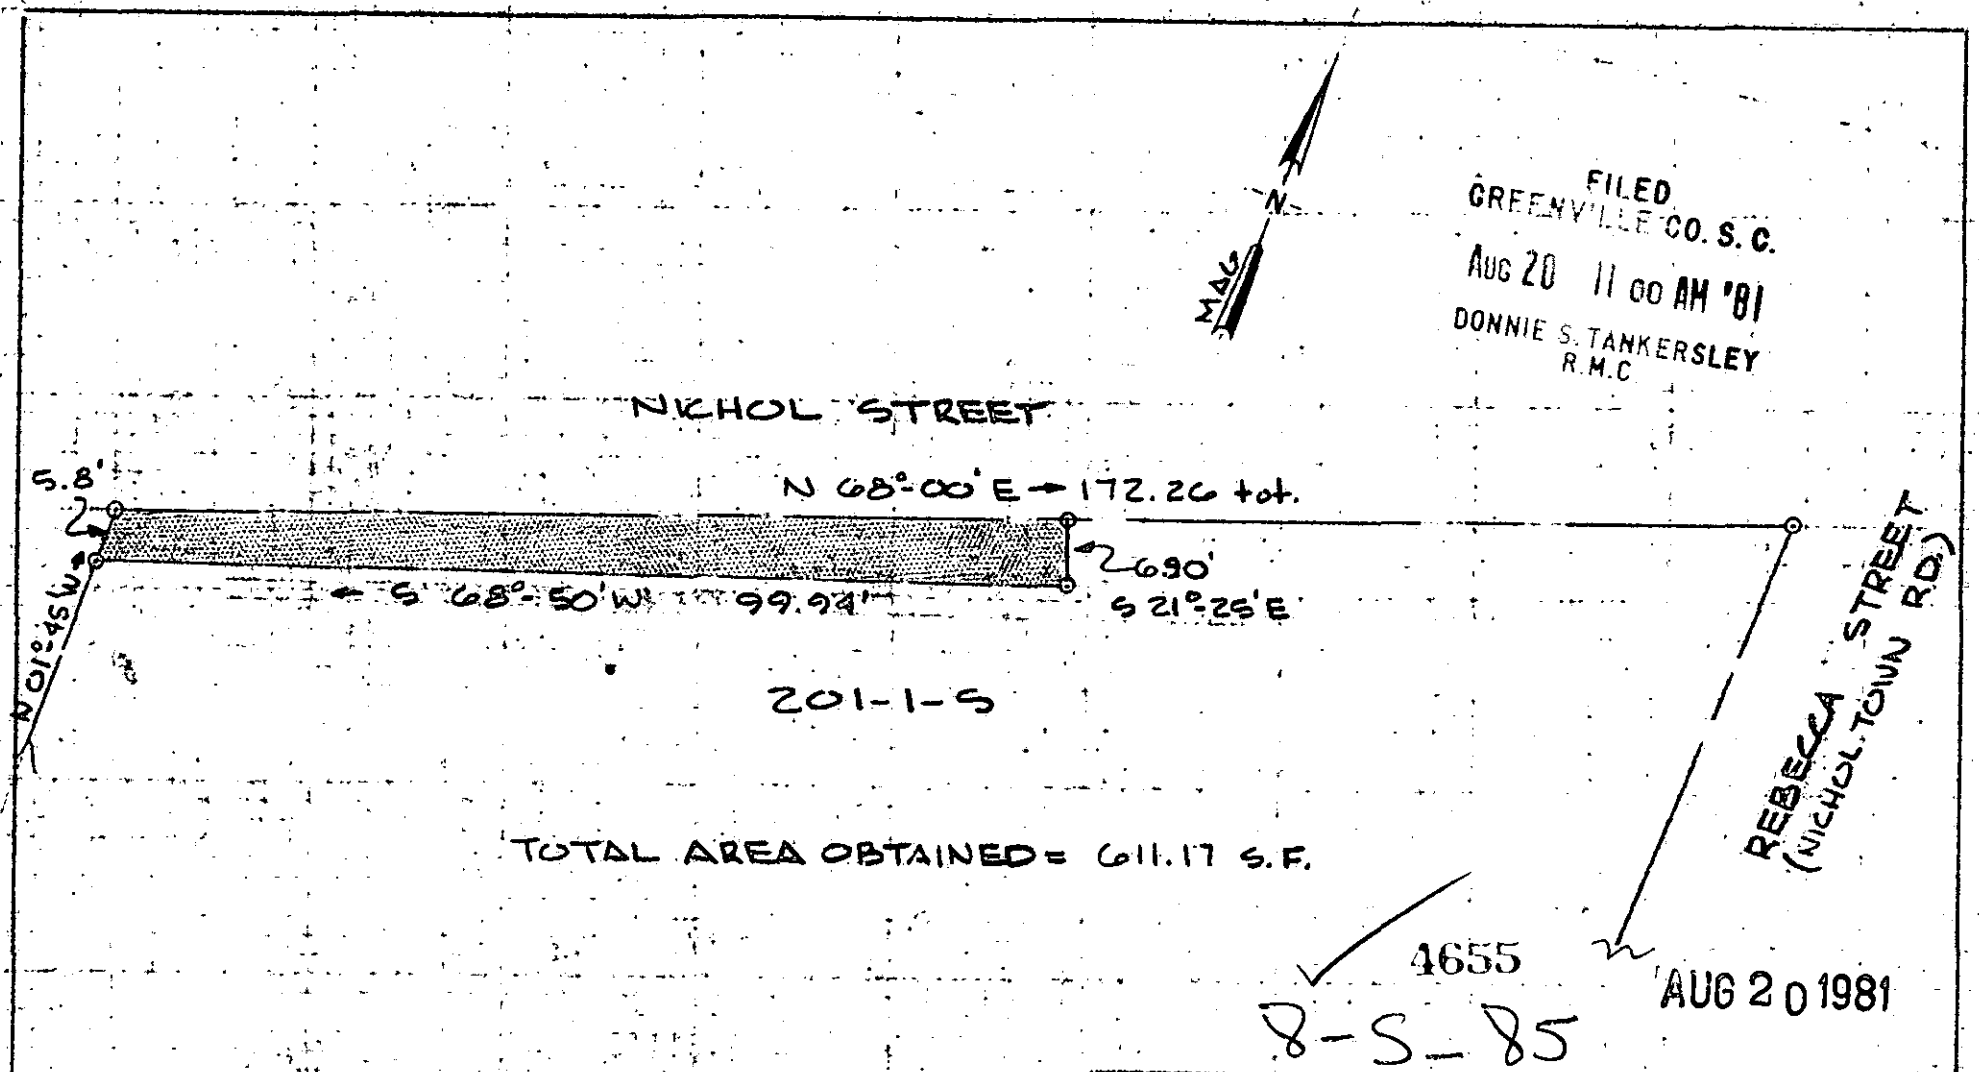

TOTAL AREA OBTAINED = 611.17 S.F.

4655

AUG 20 1981

8-5-85

CITY OF GREENVILLE
DEPARTMENT OF PUBLIC WORKS

PROPERTY ACQUISITION
LOT Nº 201-1-5 NICHOL STREET

SURVEYED BY:	DATE:	FIELD BOOK NO.
DRAWN BY: RAP	DATE: 3/81	SHEET 9 of 9
CHECKED BY:	DATE:	FILE NO. SM. PLAT 17-411
RAISED BY:	DATE:	SCALE: 1" = 20'

SOUTH CAROLINA PROFESSIONAL ENGINEER & LAND SURVEYOR No. 7124 RONALD A. FOGLE

MICROFILMED

3.00 8 33001801