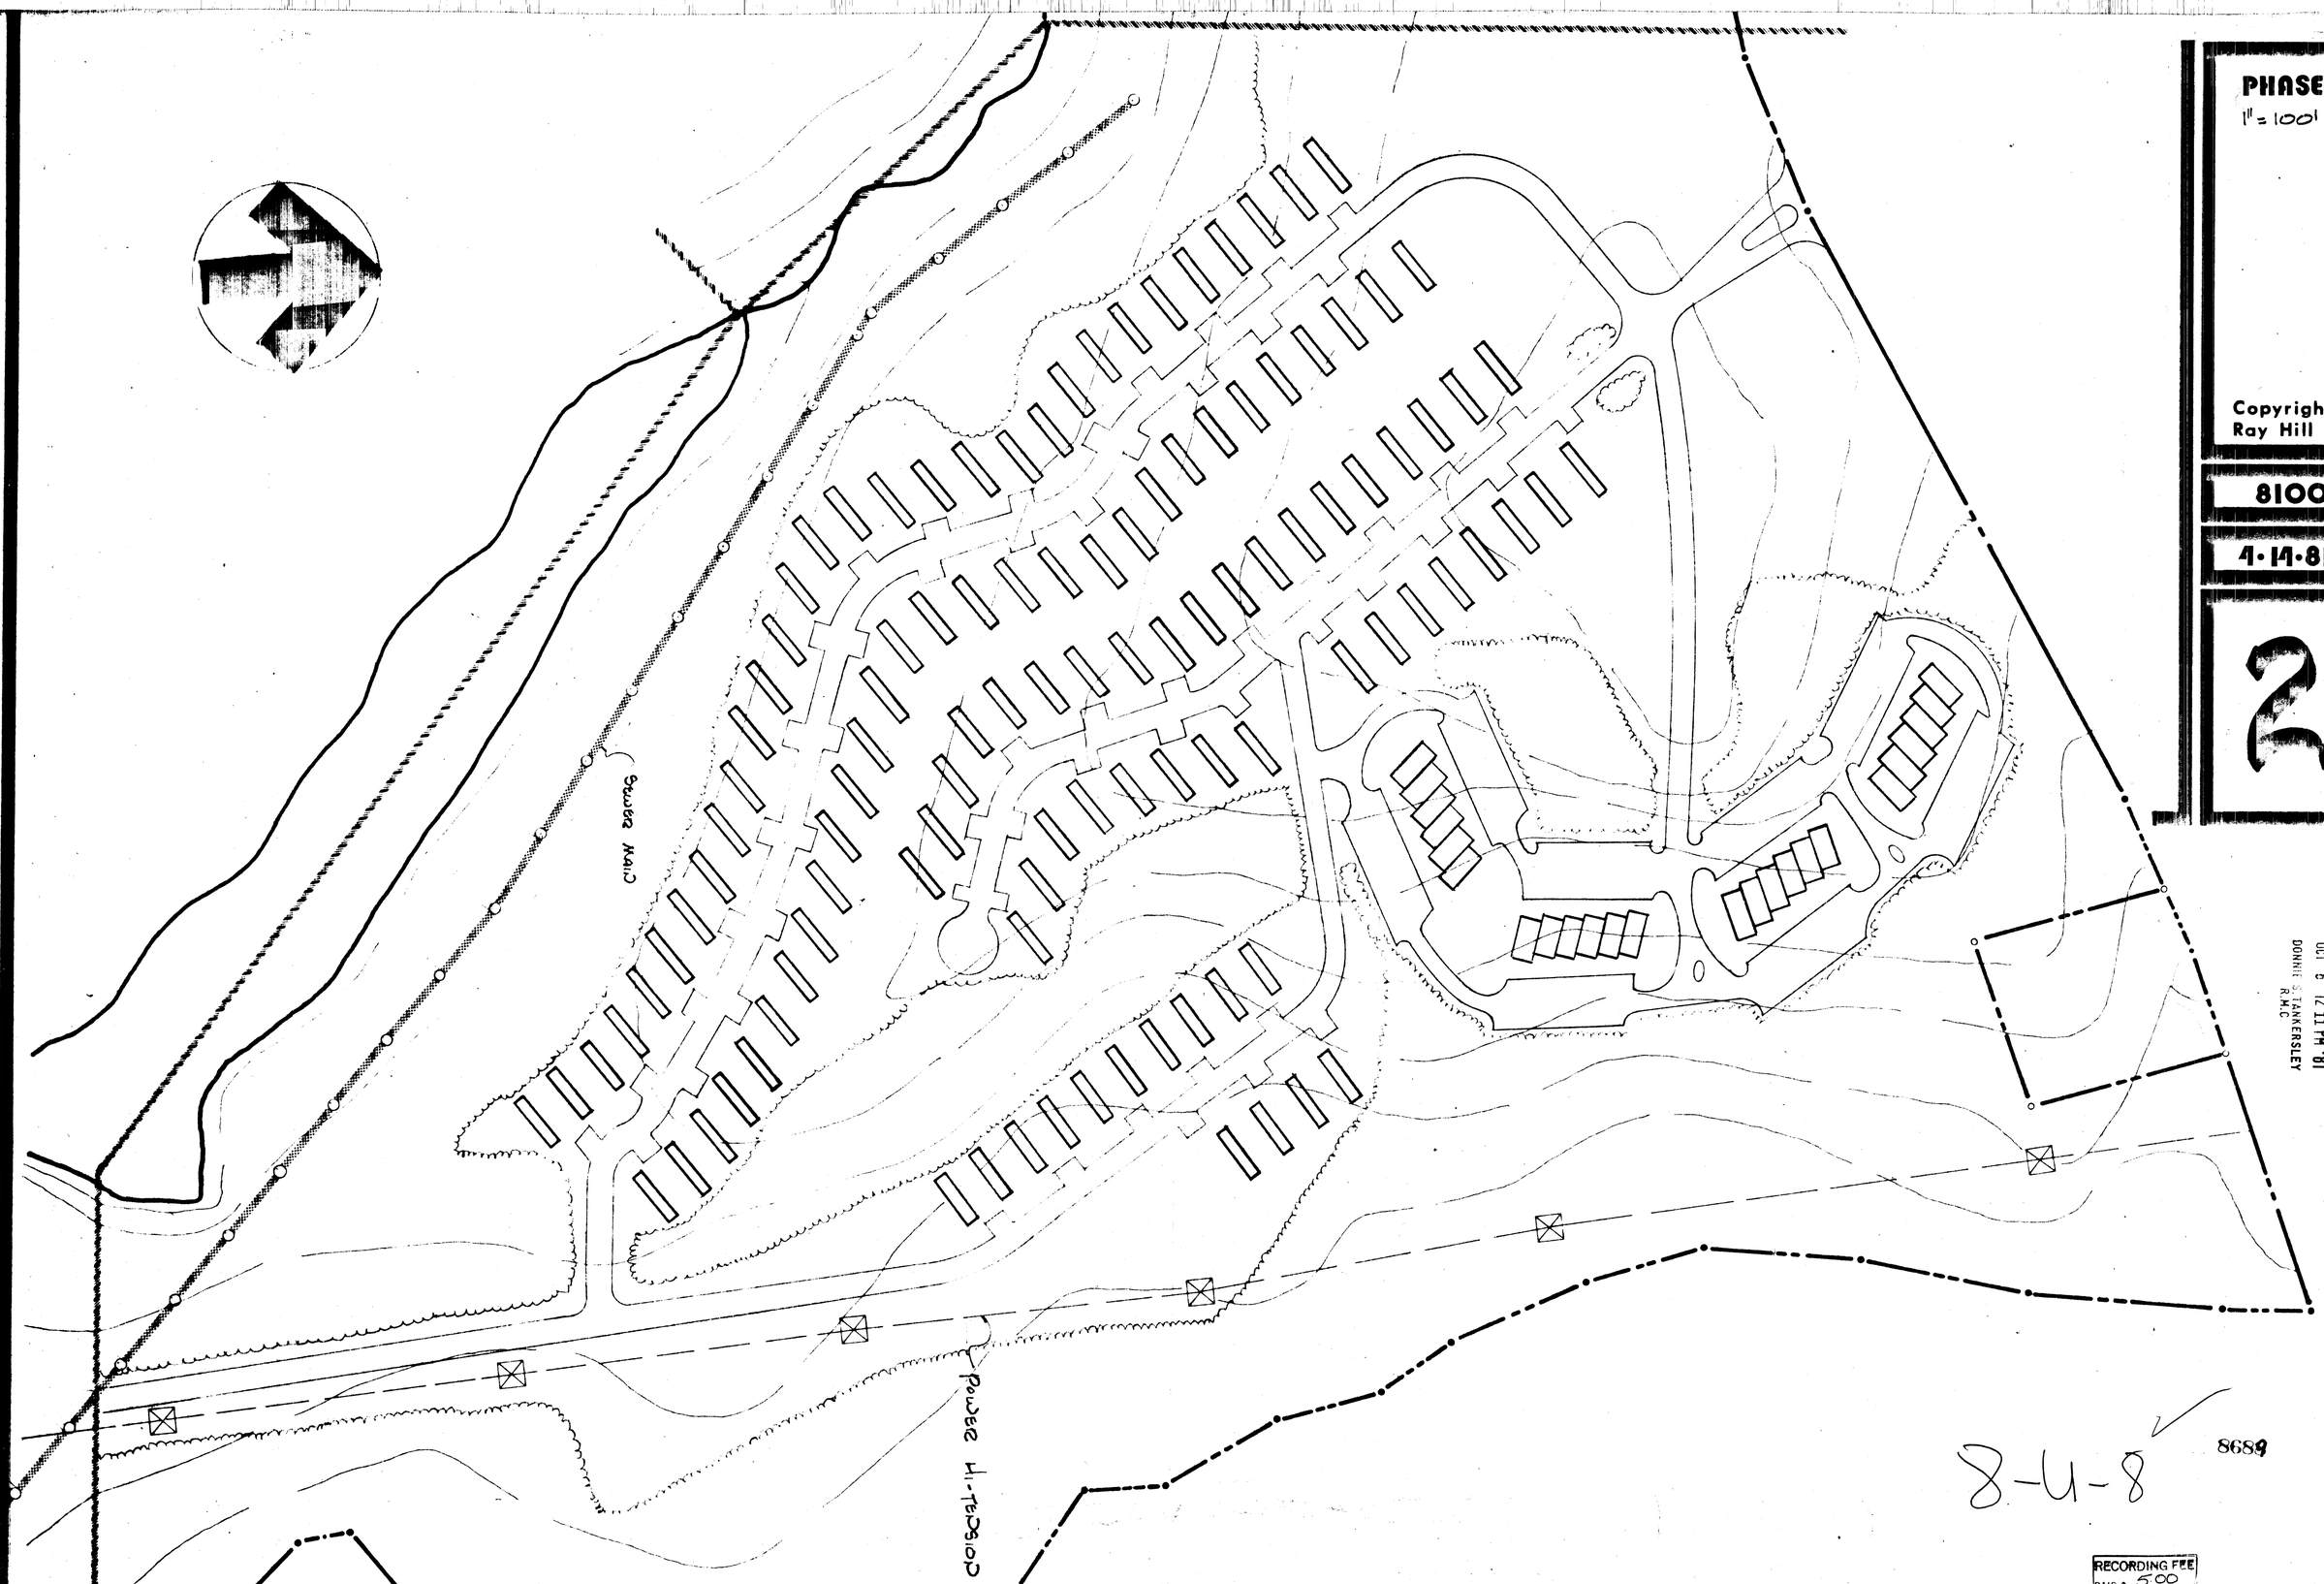

PHASE I

1" = 100'

Copyright © Ray Hill 1981

8100

4·14·81

2

FILED
GREENVILLE CO. S.C.
Oct 6 12 11 PM '81
DONNIE S. TANKERSLEY
R.M.C.

8689

8-4-8

RECORDING FEE
PAID $ 5.00

CERTIFICATE OF APPROVAL FOR RECORDING

"I hereby certify that the [redacted] plat shown hereon [redacted] has been approved for recording in the office of the County Register of Mesne Conveyances."

10/6/81
DATE

F. James Forbes
DIRECTOR OF PLANNING
GREENVILLE COUNTY PLANNING COMMISSION

STATE OF SOUTH CAROLINA
RAYMOND WILLIAM HILL, JR.
GREENVILLE
1110
REGISTERED ARCHITECT

raymond
william
hill, jr. A.I.A.

mauldin, s.c.

ELLS COUNTRY ESTATES

GREENVILLE, S.C.