NOTES:

MICROFILMED

FILED
GREENVILLE CO. S. C.
AUG 26 10 03 AM '82
DONNIE S. TANKERSLEY
R.M.C.

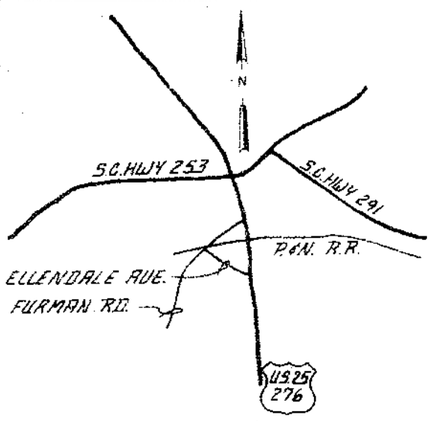

LOCATION MAP N.T.S.

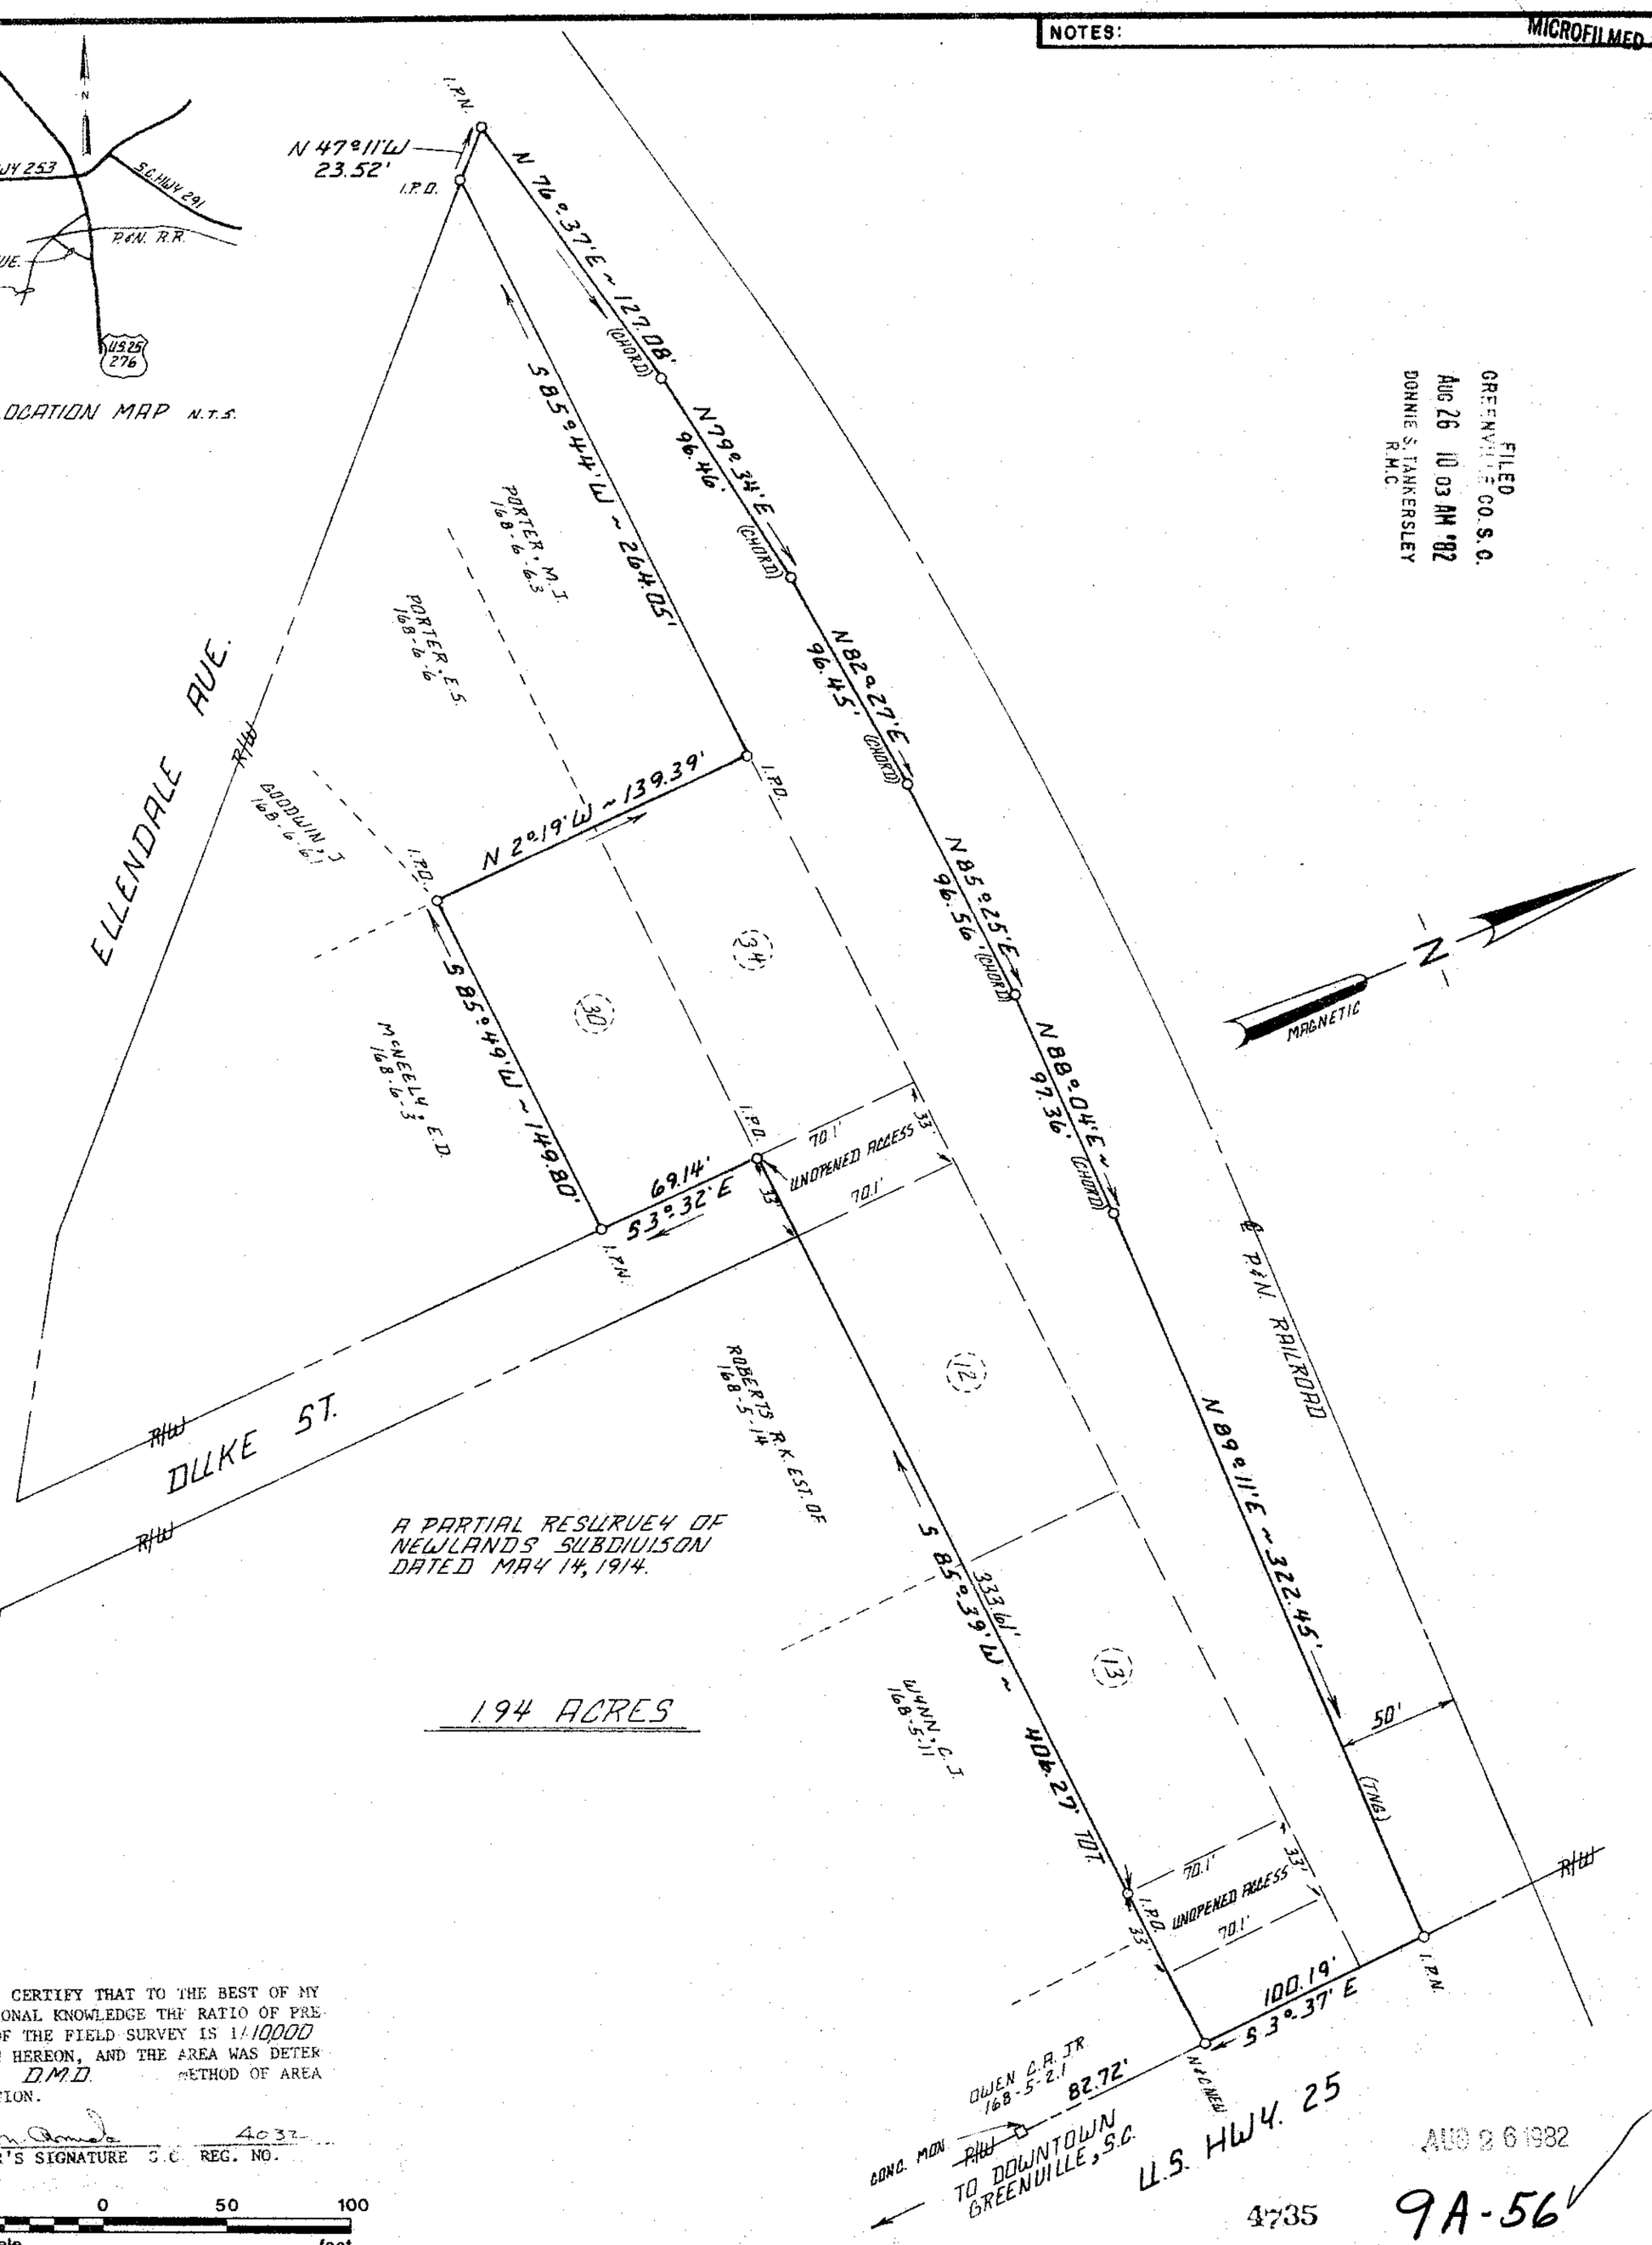

A PARTIAL RESURVEY OF NEWLANDS SUBDIVISON DATED MAY 14, 1914.

1.94 ACRES

I HEREBY CERTIFY THAT TO THE BEST OF MY PROFESSIONAL KNOWLEDGE THE RATIO OF PRECISION OF THE FIELD SURVEY IS 1/10000 AS SHOWN HEREON, AND THE AREA WAS DETERMINED BY D.M.D. METHOD OF AREA CALCULATION.

SURVEYOR'S SIGNATURE 4032 S.C. REG. NO.

1"=50' scale 50 0 50 100 feet

AUG 26 1982

4735 9A-56

REV.	DATE	BY	DESCRIPTION	APP.
0	8-23-82	RPS	FOR ISSUE	

REVISION

SOUTH CAROLINA REGISTERED LAND SURVEYOR NO. 4032 THURL M. ANICH SEAL

A SURVEY FOR:

ALFRED NEW

GREENVILLE SOUTH CAROLINA

enwright associates, inc.
engineers planners surveyors
GREENVILLE, SOUTH CAROLINA

DRAWN	DESIGN	CHECK	FILE	RETIRED
RPS	RPS	TMA		
DATE 8-23-82	SCALE 1"=50'	DWG. NO. 82344-50-1-00		

6010 ----3 AUG 26 82 015 5.00CD