AF 8429

MICROFILMED

FILED
GREENVILLE CO. S.C.
JUL 8 3 00 PM '82
DONNIE S. TANKERSLEY
R.M.C.

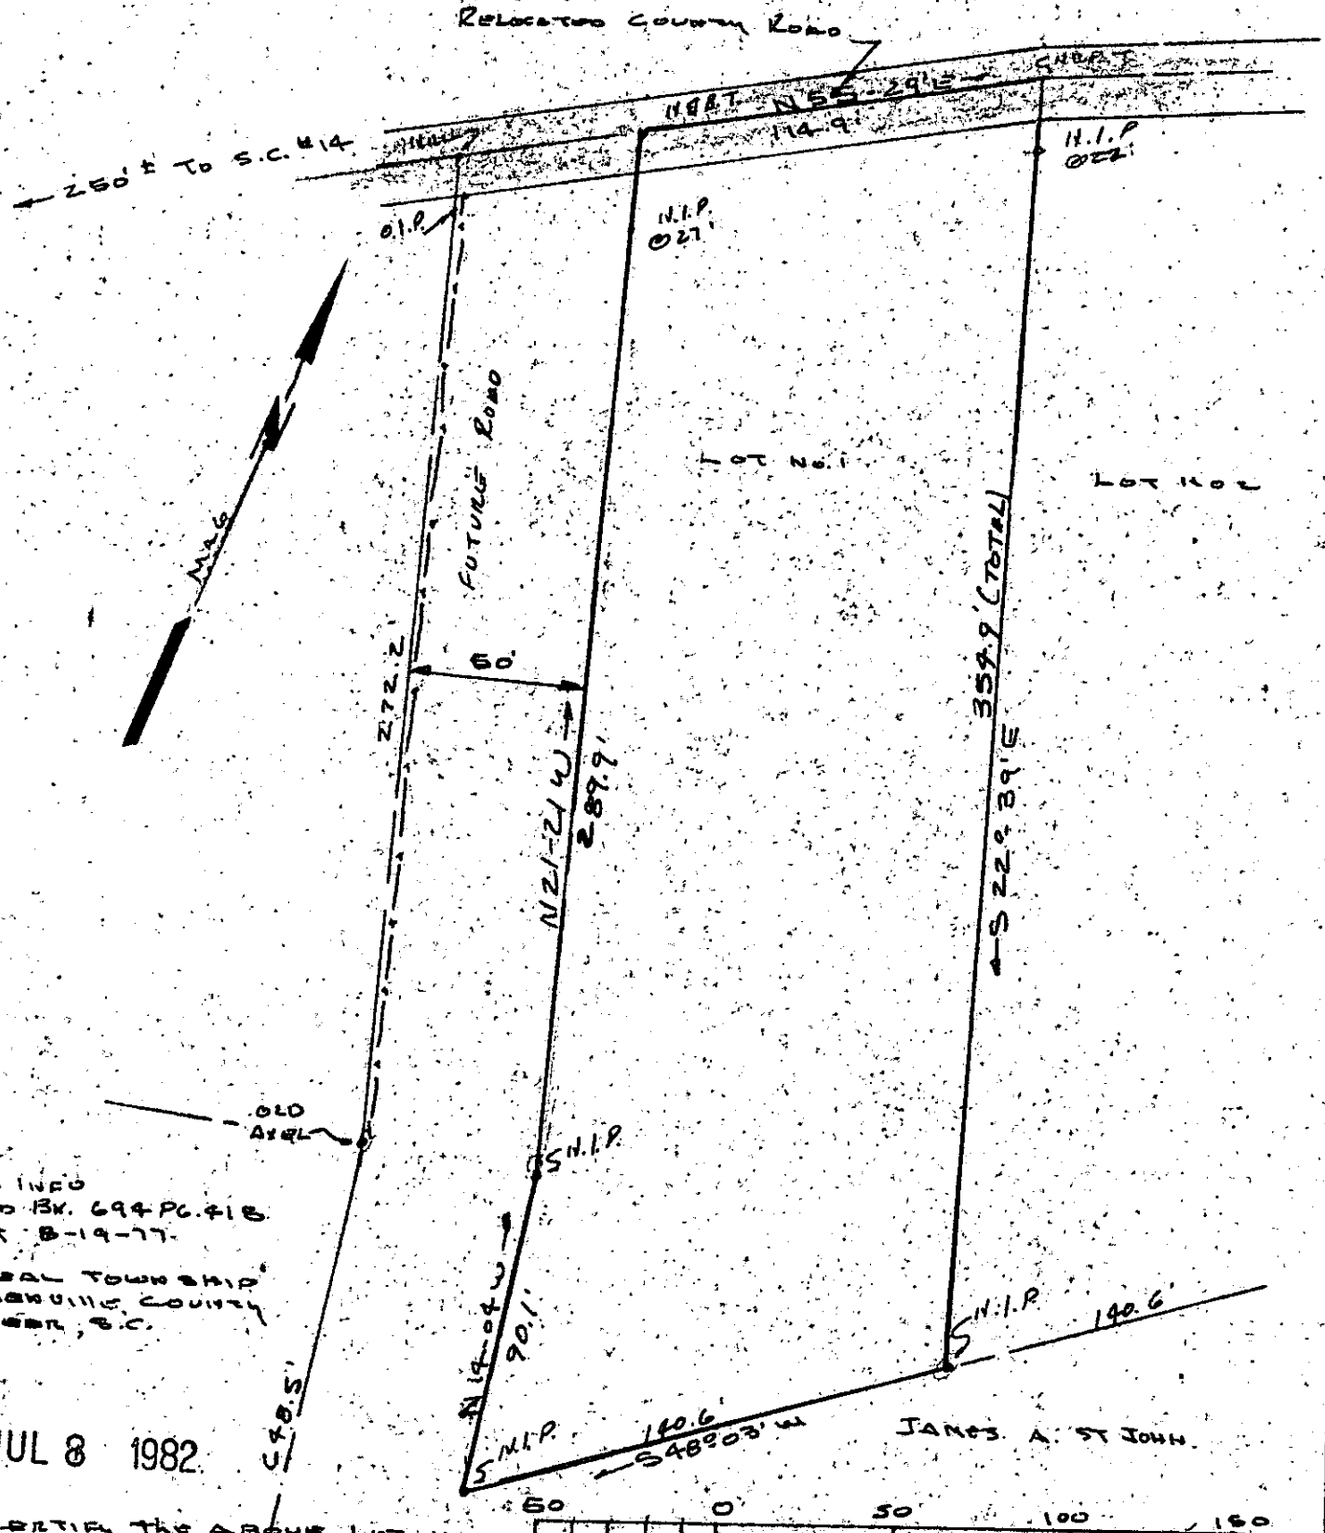

REF. INFO
DEED BK. 694 PG. 418
PLAT 8-19-77
ONEAL TOWNSHIP
GREENVILLE COUNTY
GREER, S.C.

JUL 8 1982

I CERTIFY THE ABOVE LOT HAS BEEN SURVEYED AND IS AS SHOWN.

ABOVE LOT CUT FROM TOTAL TRACT OF JAMES A. ST. JOHN

50 0 50 100 150
BAR SCALE

S.C. REG. NO. 4035

627

Seal	PROPERTY OF TOMMY WRIGHT	Drawn By K.T.G.
		Checked By
	9-C-52	Scale 1" = 50'
		Date 6-28-82
	GOULD & ASSOC SURVEYORS TAYLORS, S.C.	File No.
		Dwg. No.