AF 23051 A

MICROFILMED

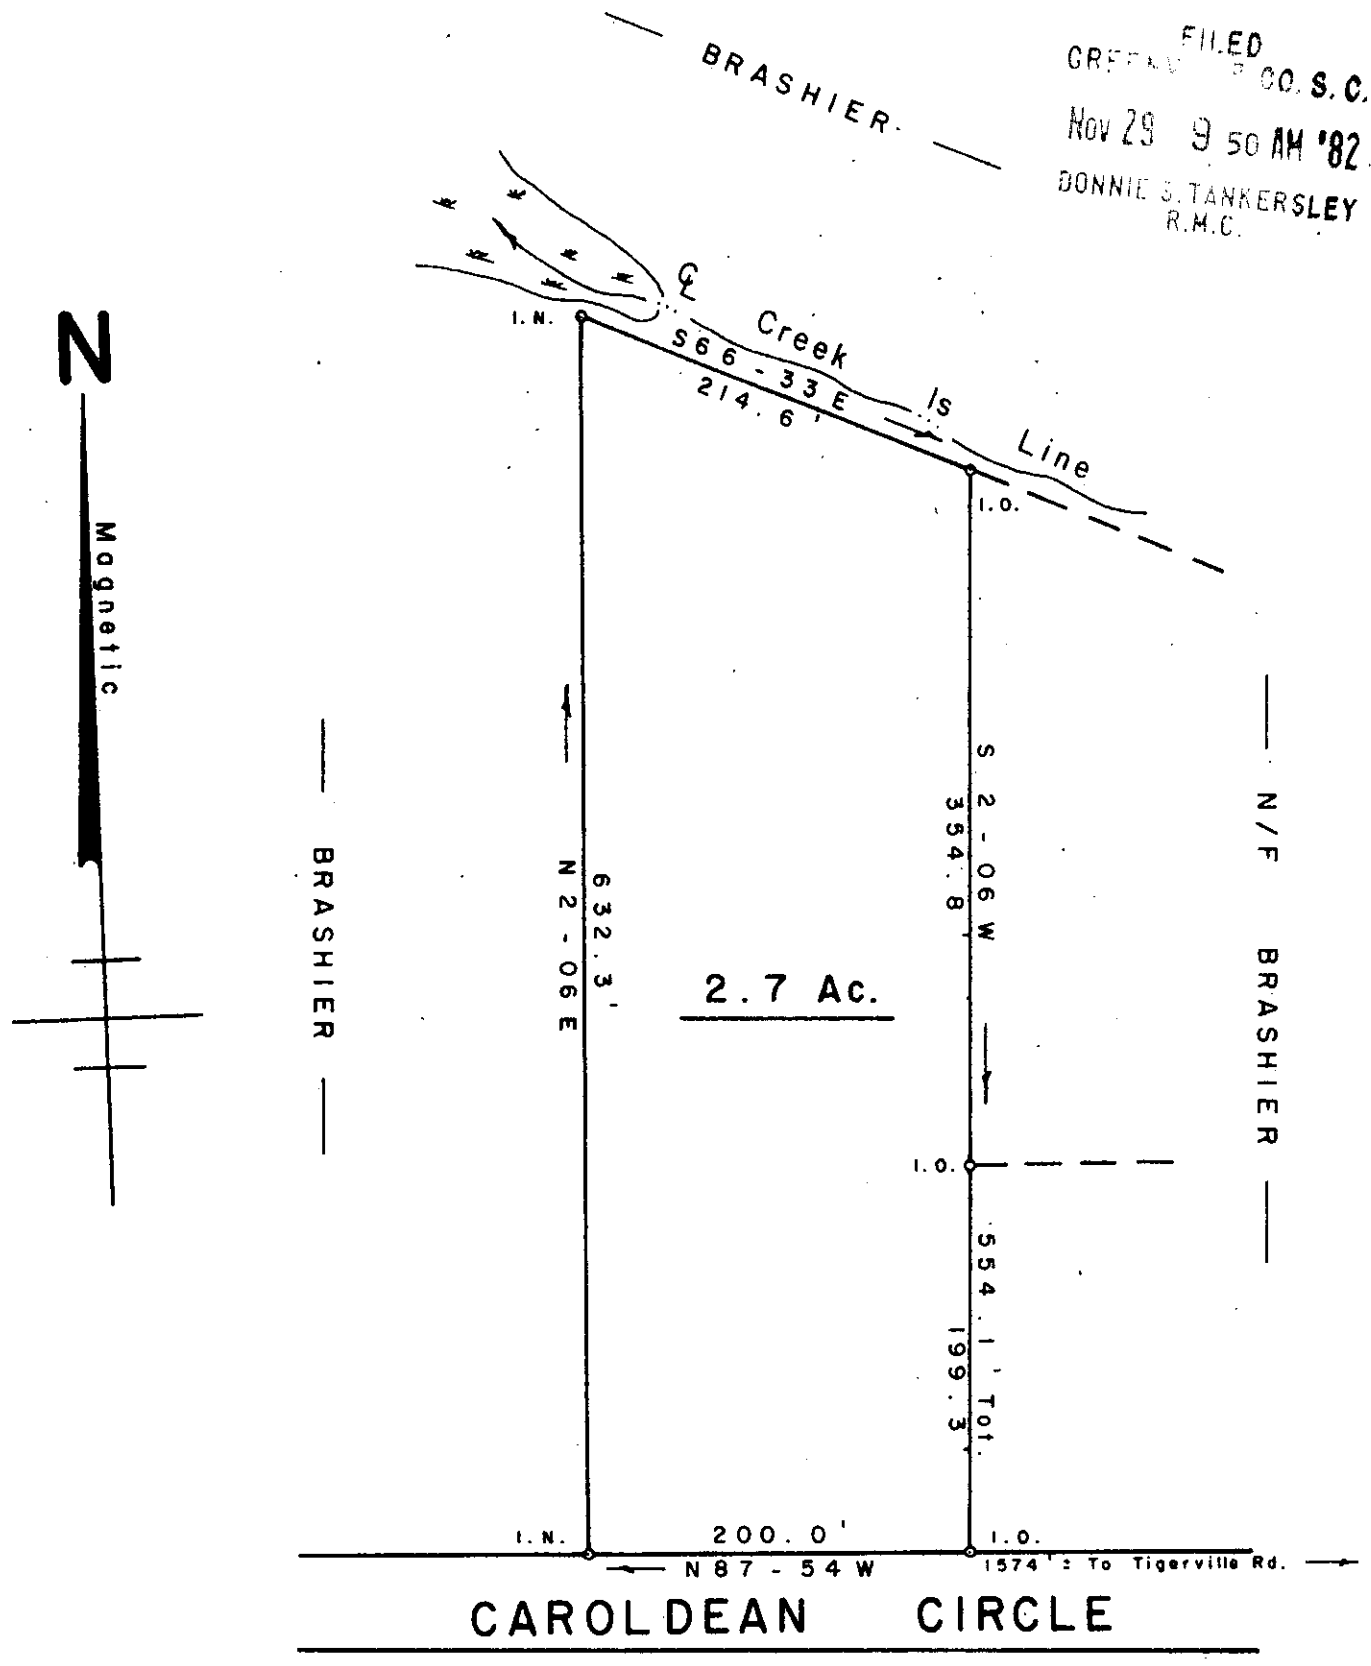

SURVEY FOR

DELMA L. LORD, JR.
TAMMIE R. LORD

NEAR TRAVELERS REST GREENVILLE CO.

SOUTH CAROLINA

NOVEMBER 22, 1982

NOV 29 1982 12952

9-H-45

SCALE: 1" = 100'

100 50 0 100 200 300

WRW

W. R. WILLIAMS, JR.
ENGR./SURVEYOR, Inc.
P. E. & L. S. No. 3979
15 S. MAIN STREET
TRAVELERS REST, S. C.
29690

"I hereby certify that the ratio of precision of the field survey is 1/5000 as shown hereon and the area was determined by D-M D method of area calculation."

W. R. Williams, Jr. P. E. & L. S. No. 3979

501.2 - 1 - Pt. of 37

NOV 29 82 1503

PIEDMONT PRINTMAKERS