AF 10755A

MICROFILMED

FILED
GREENVILLE, S.C.
APR 8 12 00 PM '83
DONNIE S. TANKERSLEY
R.M.C.

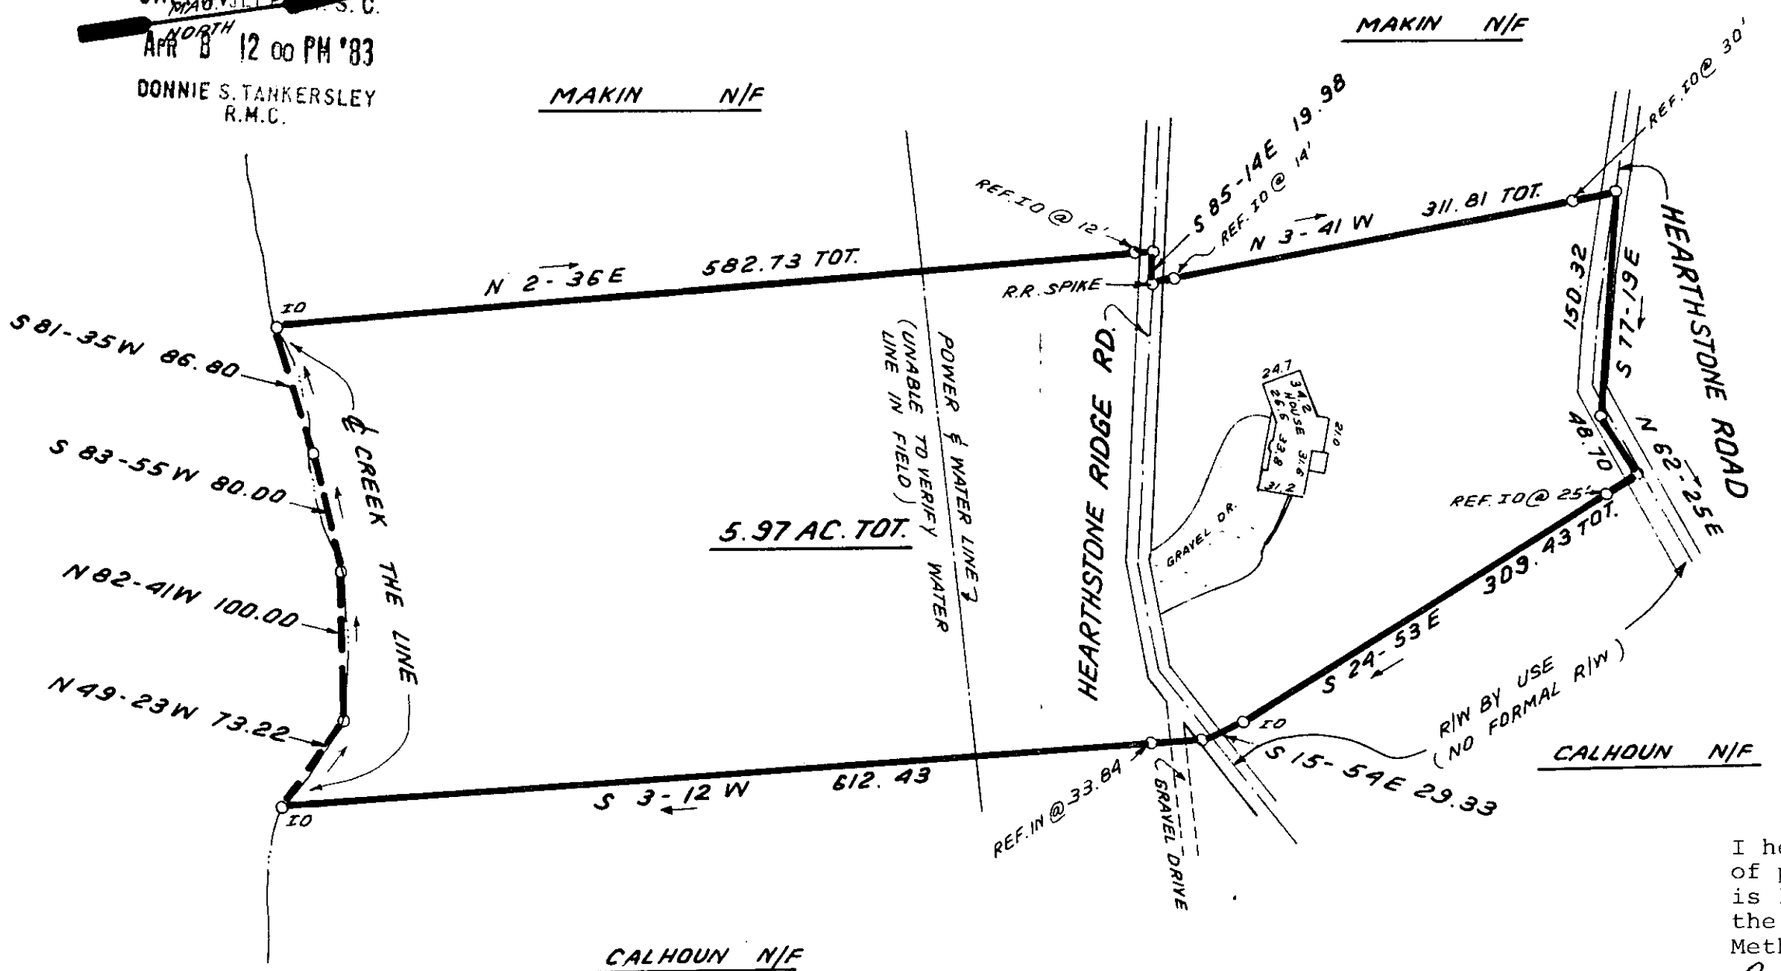

9-M-23

APR 8 1983

I hereby certify that the ratio of precision of the field survey is 1/5,000 as shown hereon and the area was determined by DMD Method.

James R. Freeland
James R. Freeland RLS & PE 4781

LOCATION MAP

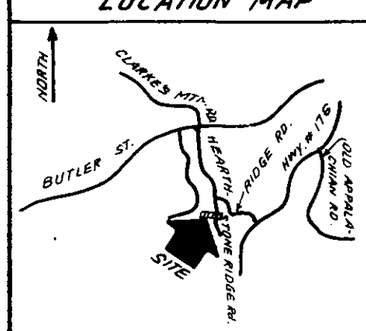

(TAX MAP 624.9-1-1.1)

26026

100 0 100 200
scale feet

SOUTH CAROLINA REGISTERED LAND SURVEYOR JAMES RALPH FREELAND
SEAL

STATE OF SOUTH CAROLINA
GREENVILLE COUNTY

PROPERTY OF

JOSEPHINE V. HEMPEL ESTATE

GCTO -----3 AP 8 83

FREELAND & ASSOCIATES
Engineers • Land Surveyors
GREENVILLE, S.C.

SURVEY	F.E.L.
DRAWN	B.R.
CHECK	MC
SCALE	1" = 100'
DATE	NOV. 29. 82
DWG. NO.	8127

088 5.00CD