MICROFILMED

FILED
GREENVILLE CO. S. C.
DEC 13 4 48 PM '83
DONNIE S. TANKERSLEY
R.M.C.

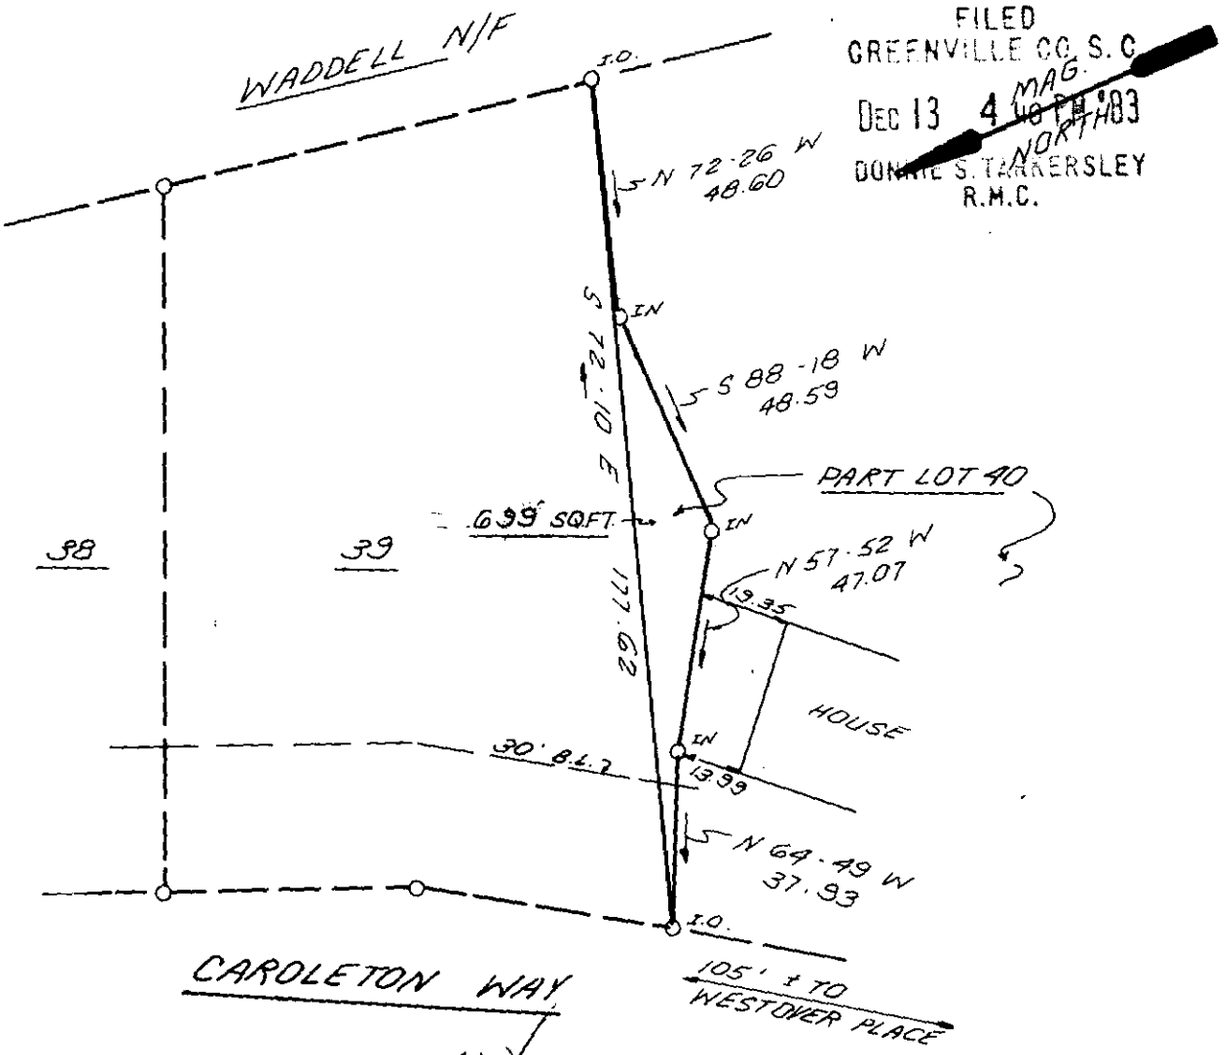

MAG. NORTH

18868

DEC 13 1983

10E-94

I hereby certify that the ratio of precision of the field survey is 1/5,000 as shown hereon and the area was determined by DMD Method.

Fredrick E. Landrith
Fredrick E. Landrith RLS 9545

40 0 40 80
SCALE FEET

SOUTH CAROLINA REGISTERED LAND SURVEYOR JAMES R. FREELAND

SEAL

STATE OF SOUTH CAROLINA
GREENVILLE COUNTY

CARTERS GROVE
SEC. 2; PART LOT 40
SURVEY FOR
DONALD L. JOHNSON &
LINDA T. JOHNSON

FREELAND & ASSOCIATES
Engineers • Land Surveyors
GREENVILLE, S.C.

SURVEY	J.C.
DRAWN	K.E.G.
CHECK	M.C.
SCALE	1"=40'
DATE	11-02-83
DWG. NO.	9997

THE PRINT MACHINE, INC.

3.00 3 11A01