FILED
GREENVILLE CO. S.C.
DEC 30 2 53 PM '83
DONNIE S. TANKERSLEY
R.M.C.

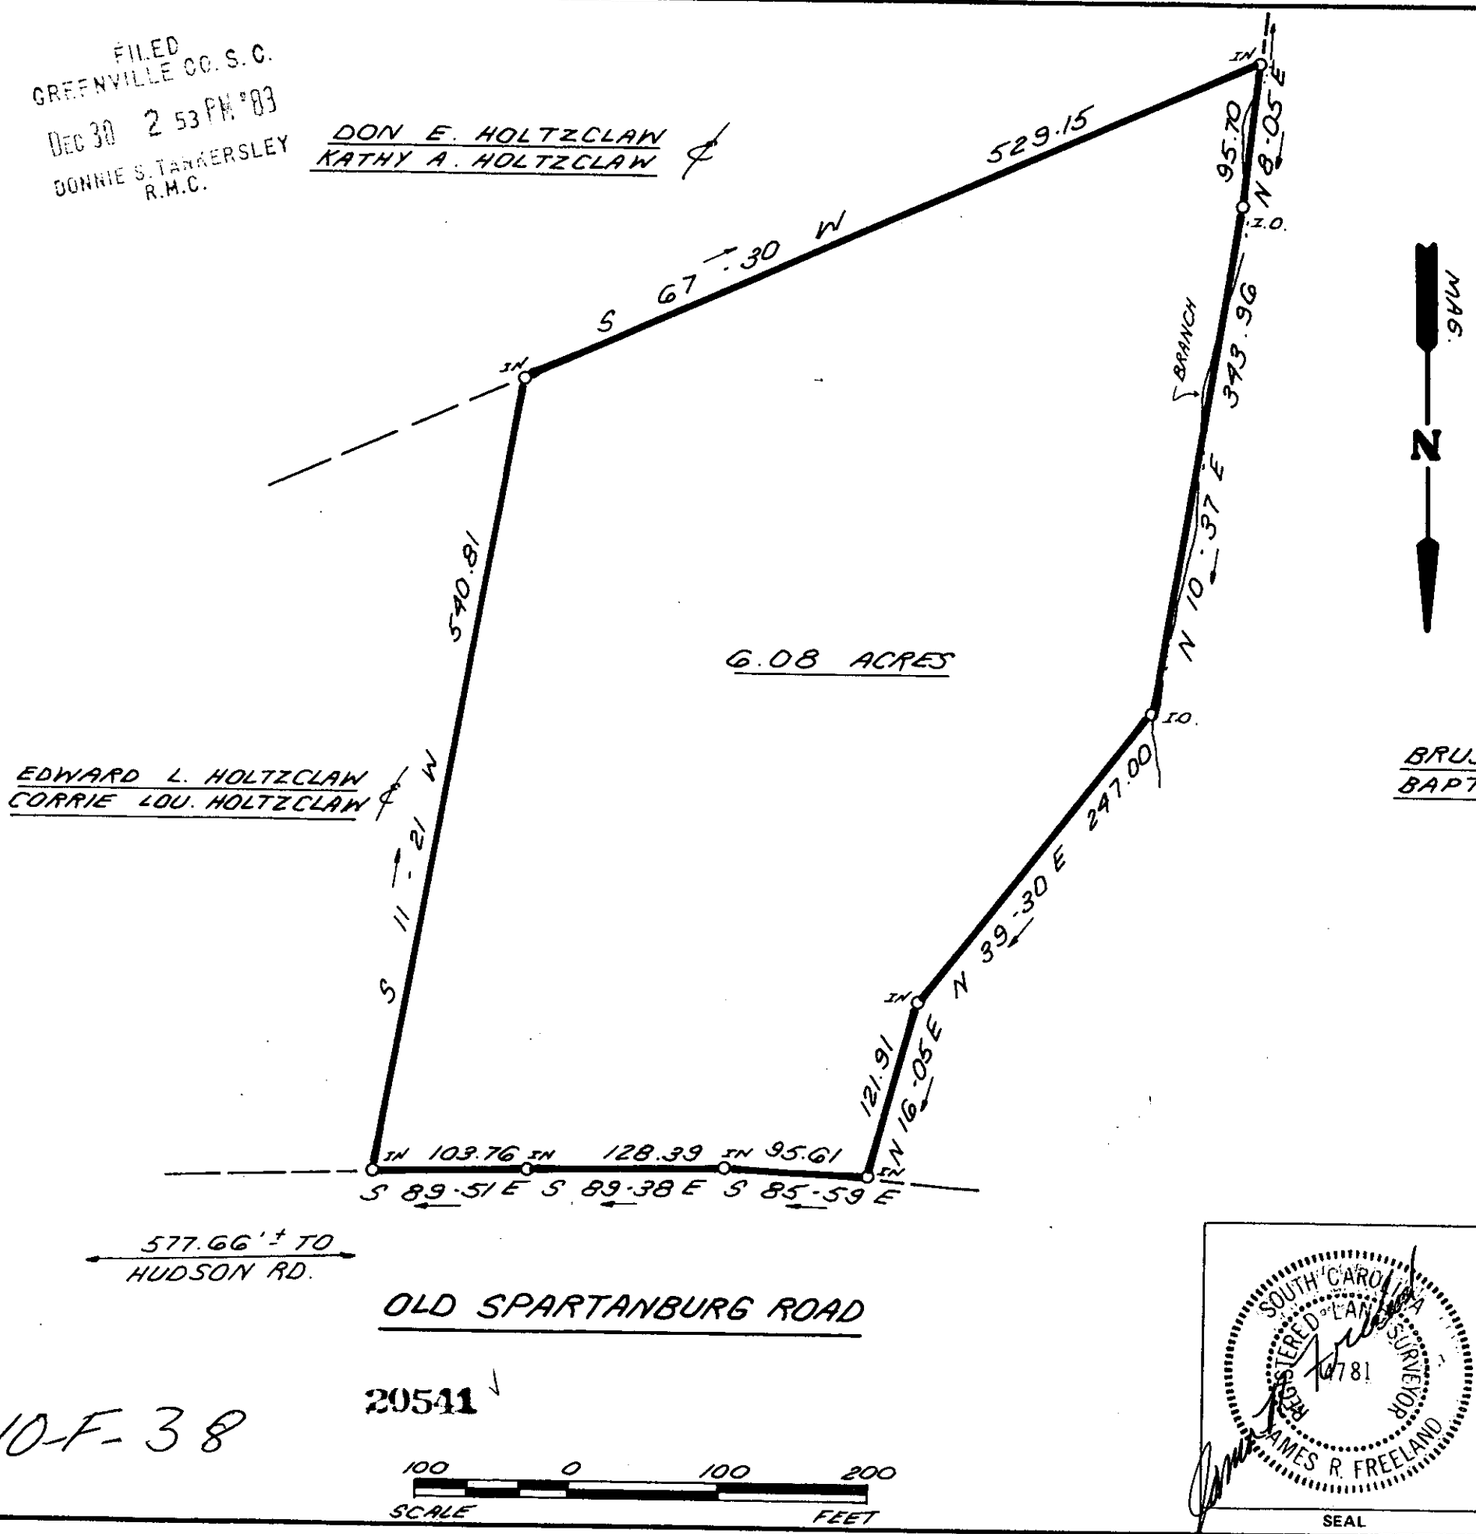

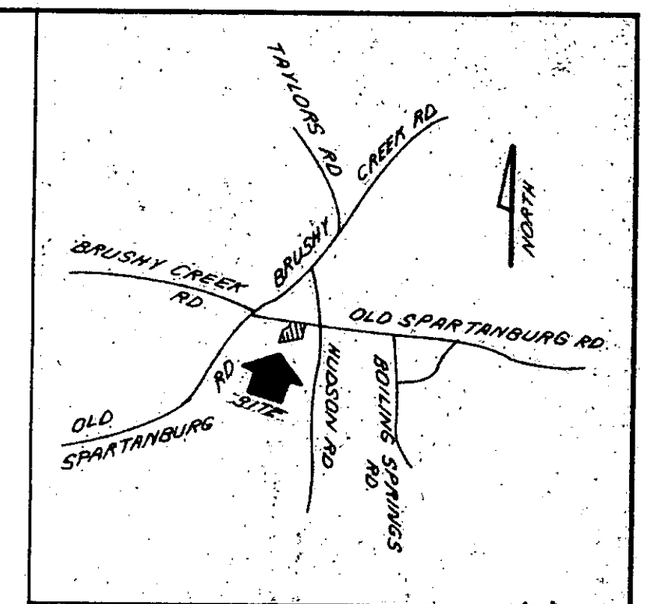

LOCATION MAP

I hereby certify that the ratio of precision of the field survey is 1/5,000 as shown hereon and the area was determined by DMD Method.

James R. Freeland
James R. Freeland RLS & PE 4781

10-F-38

SOUTH CAROLINA REGISTERED LAND SURVEYOR 4781 JAMES R. FREELAND
SEAL

STATE OF SOUTH CAROLINA
GREENVILLE COUNTY

SURVEY FOR
JAMES M. HOLTZCLAW
RHONDA A. HOLTZCLAW

FREELAND & ASSOCIATES
Engineers • Land Surveyors
GREENVILLE, S.C.

SURVEY	M.C.
DRAWN	K.E.G.
CHECK	MLC
SCALE	1" = 100'
DATE	12-02-83
DWG. NO.	10090-A

MICROFILMED