FILED
GREENVILLE, S.C.
APR 18 4 22 PM '84

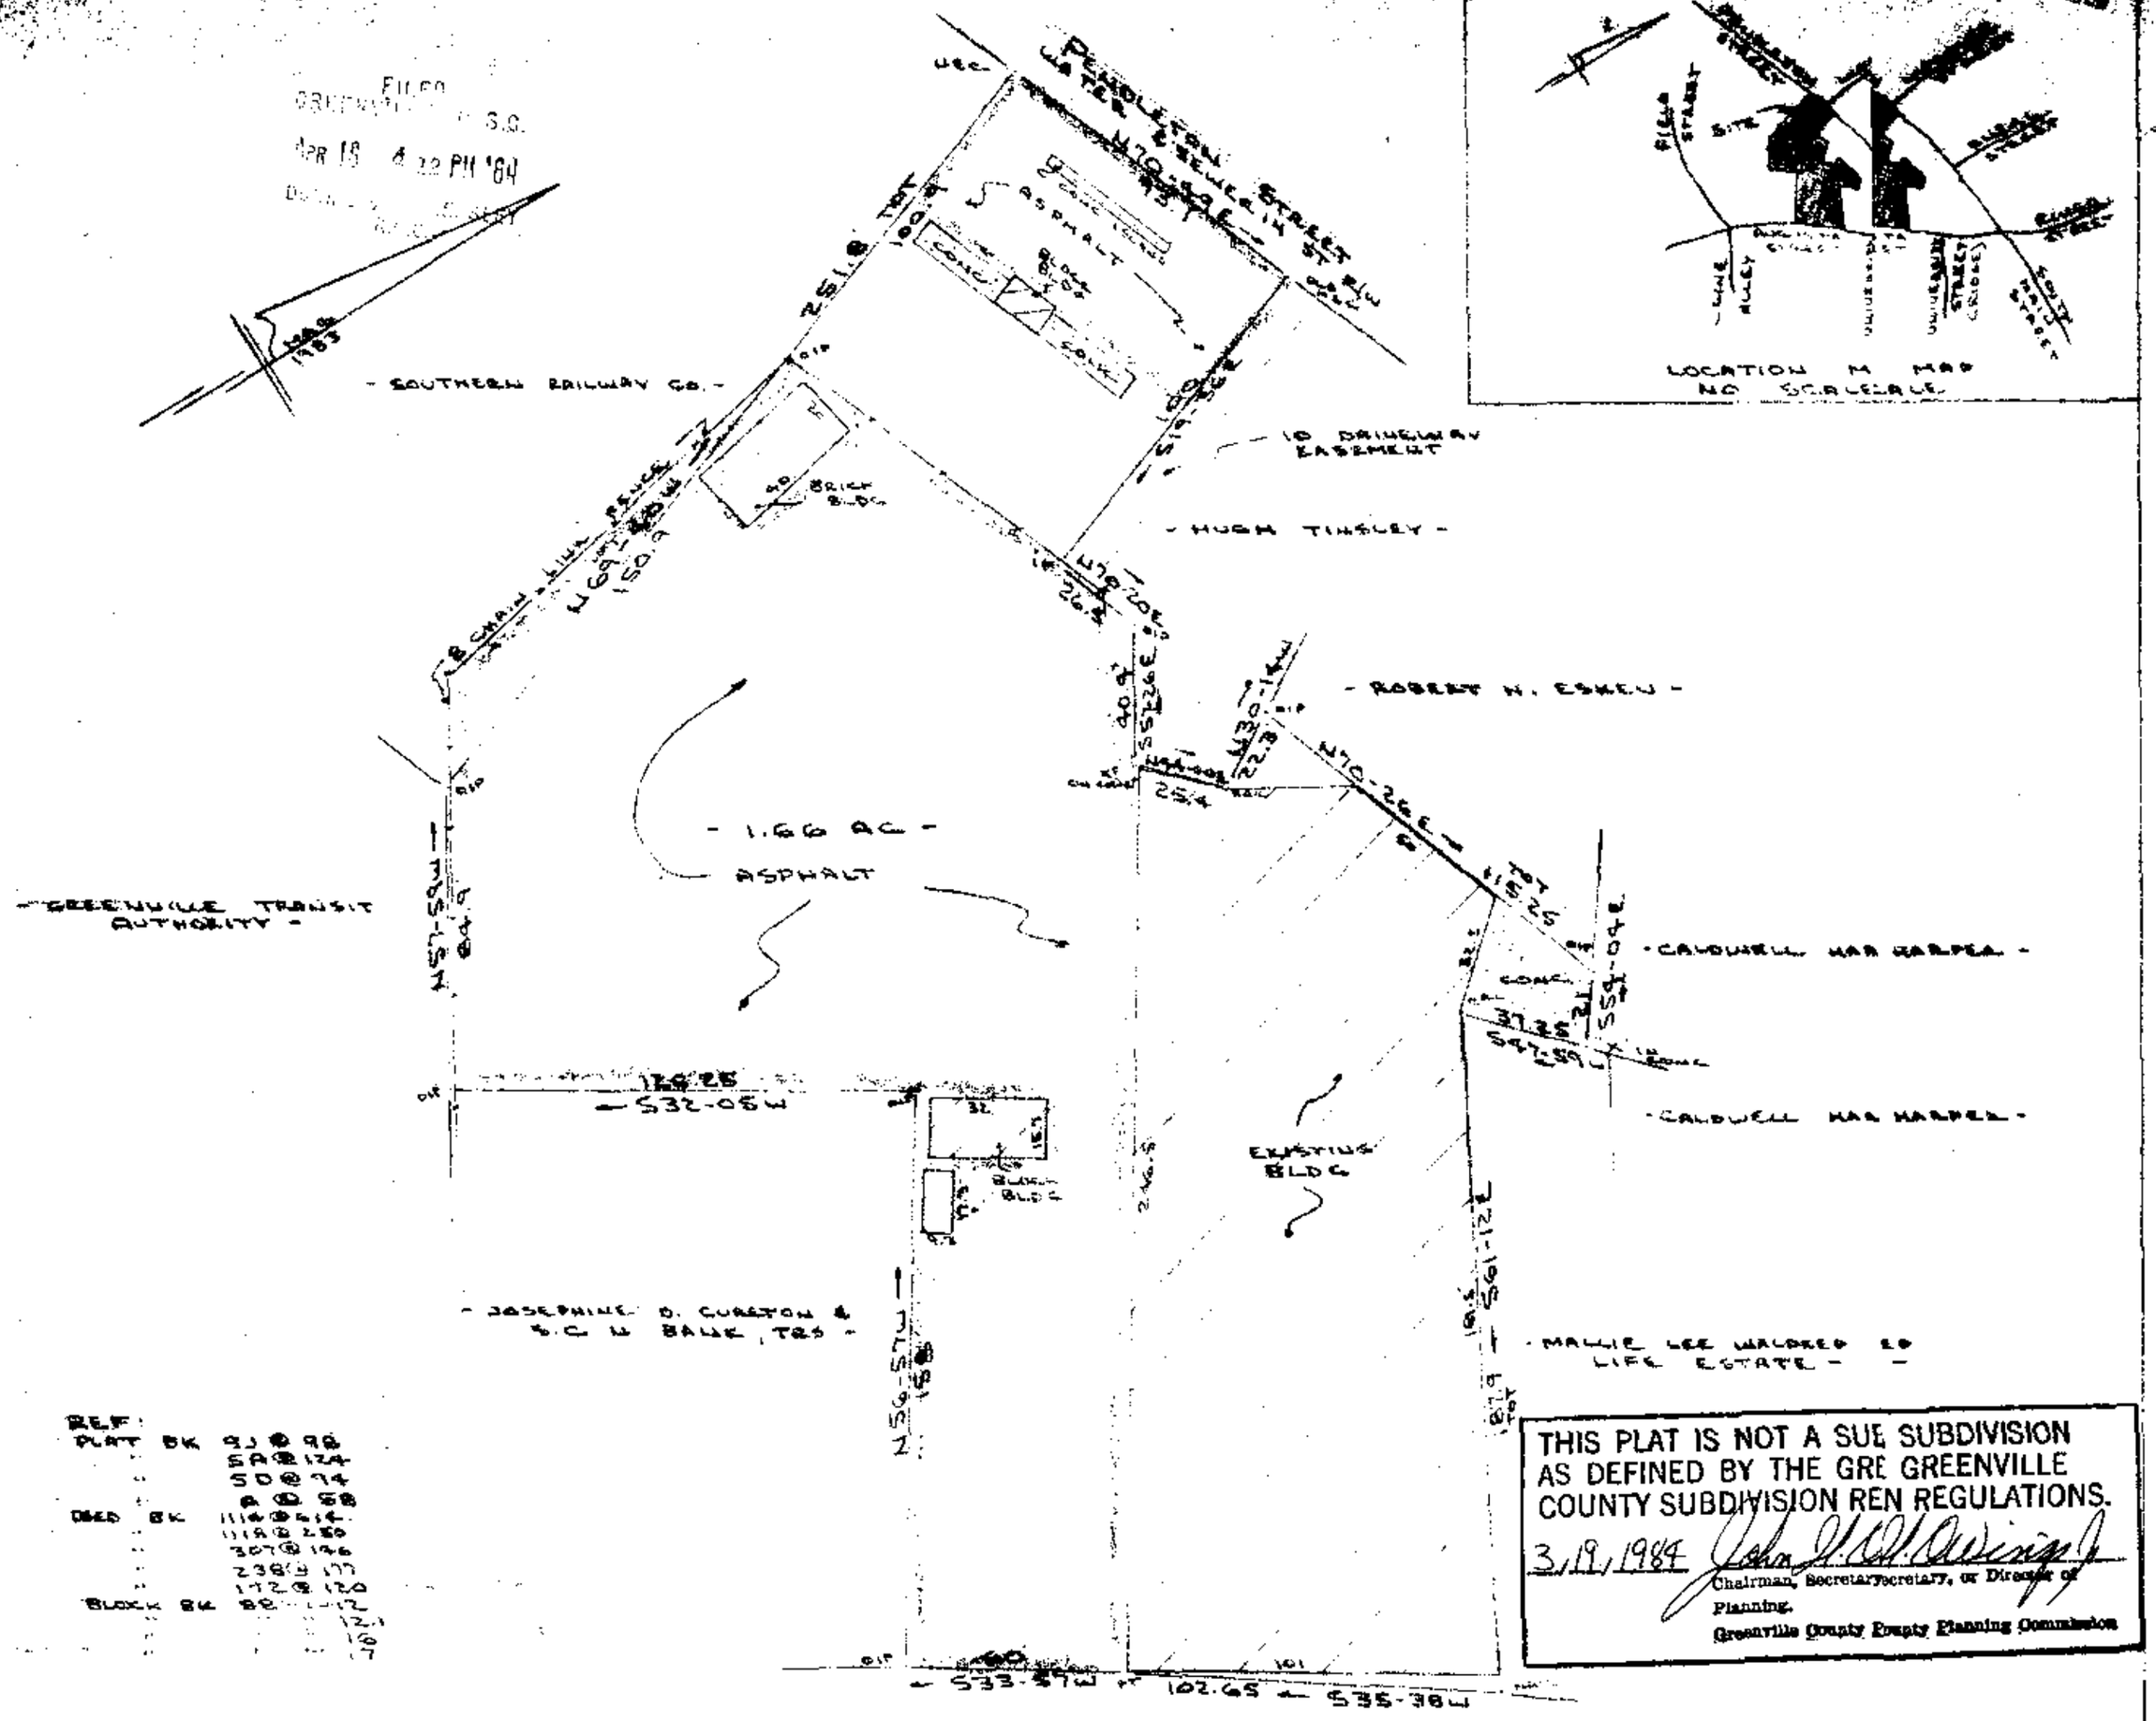

REF:
PLAT BK 93 @ 98
5A @ 124
50 @ 94
A @ 58
DEED BK 1114 @ 616
1118 @ 250
307 @ 146
238 @ 177
172 @ 120
BLOCK BK 88-1-12
12.1
16
17

THIS PLAT IS NOT A SUB SUBDIVISION AS DEFINED BY THE GRE GREENVILLE COUNTY SUBDIVISION REN REGULATIONS.
3/19/1984 John H. Wilkins Jr.
Chairman, Secretary, or Director of Planning.
Greenville County Empty Planning Commission

PROPERTY OF
GREENVILLE TRANSIT AUTHORITY
GREENVILLE COUNTY, GREENVILLE, S.C.
15 MAR 1984

40 20 0 40 80

32223

10-N-9
APR 16 1984

Note:
Improvements on this lot a lot are not in a flood hazardhazard area.

This is to certify that on the 15th day of March 1984, I surveyed the property shown on this plat, being known as 1.66 acres on plat of PROPERTY OF GREENVILLE TRANSIT AUTHORITY and recorded in the RMC Office Greenville County, S. C., in Plat Book at Page ; and that the property lines, walls and buildings are as shown hereon, and that the walls and buildings located on said lot do not encroach on property or easements, and to power lines crossing this property except as shown hereon.

I Certify That The Ratio Of Precision Of The Field Survey Is 1/10,000 As Shown Hereon And That The Area Determined By D.M.D. Method Of Area Coordinates.

R. B. Bridges
RLS NO 1952.52

CAROLINA SURVEYING CO.
112 MANLY ST.
GREENVILLE, S.C.
88-1-12, 12.1, 16, 17

Recordable Pla Plat

265/57