MICROFILMED

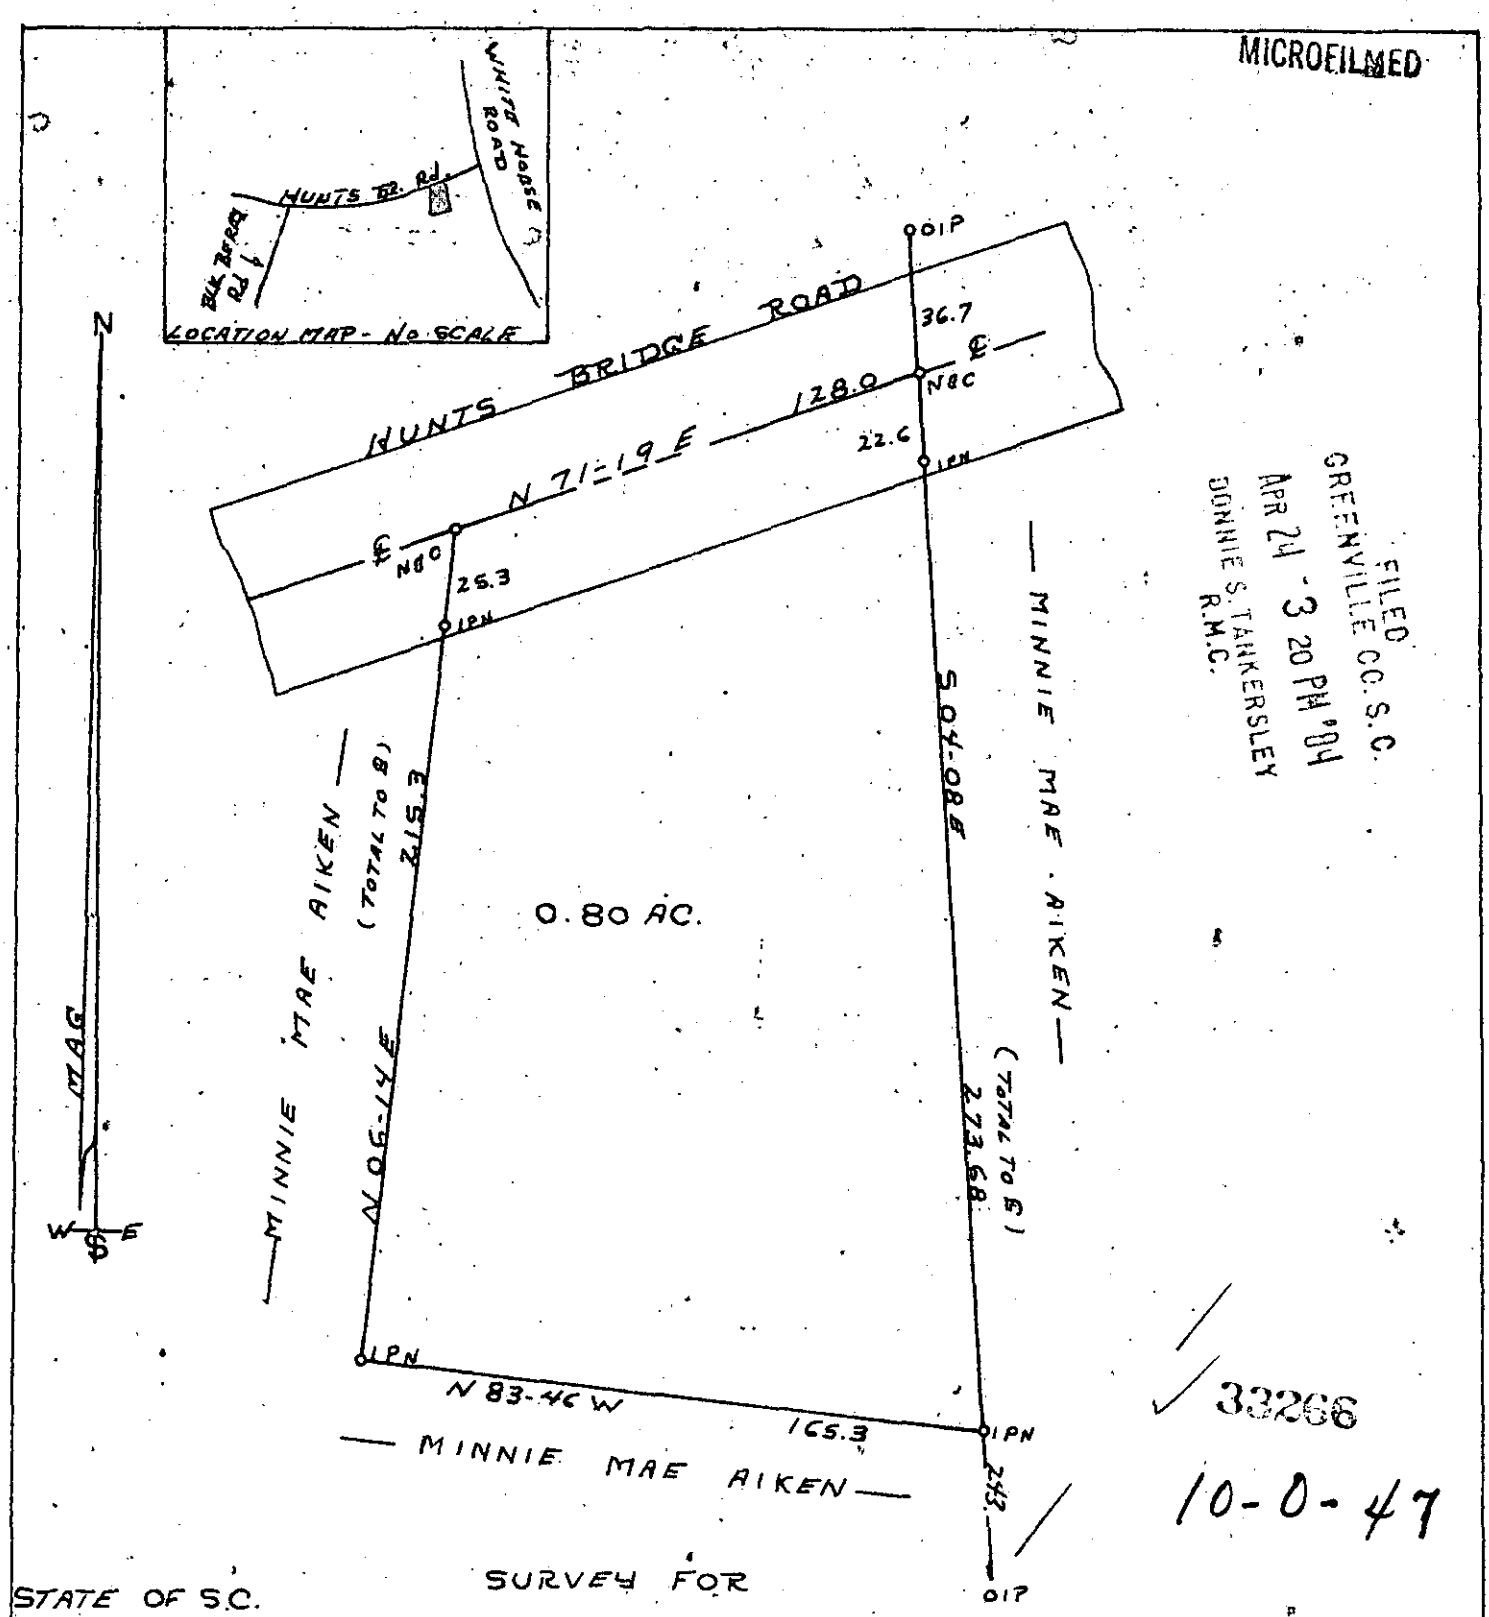

FILED
GREENVILLE CO. S.C.
APR 24 - 3 20 PM '84
DONNIE S. TANKERSLEY
R.M.C.

33266

10-0-47

STATE OF S.C.
GREENVILLE CO.

SURVEY FOR
MINNIE MAE AIKEN

TAX MAP 508.1-1-PT. 44
DEED VOL. 304-P 403

THE ABOVE PROPERTY IS LOCATED NEAR BEREA
THIS PROP MAY BE SUBJECT TO EASEMENTS OR R/W'S NOT SHOWN ON PLAT.

DATE 4-19-84

PARTY CHIEF
FRANK DUNCAN

T. CRAIG KENT, REG. No. 1712

SOUTH CAROLINA REGISTERED LAND SURVEYOR No. 1712

APR 24 1984

057

SCALE 1" = 50'

3.00CD