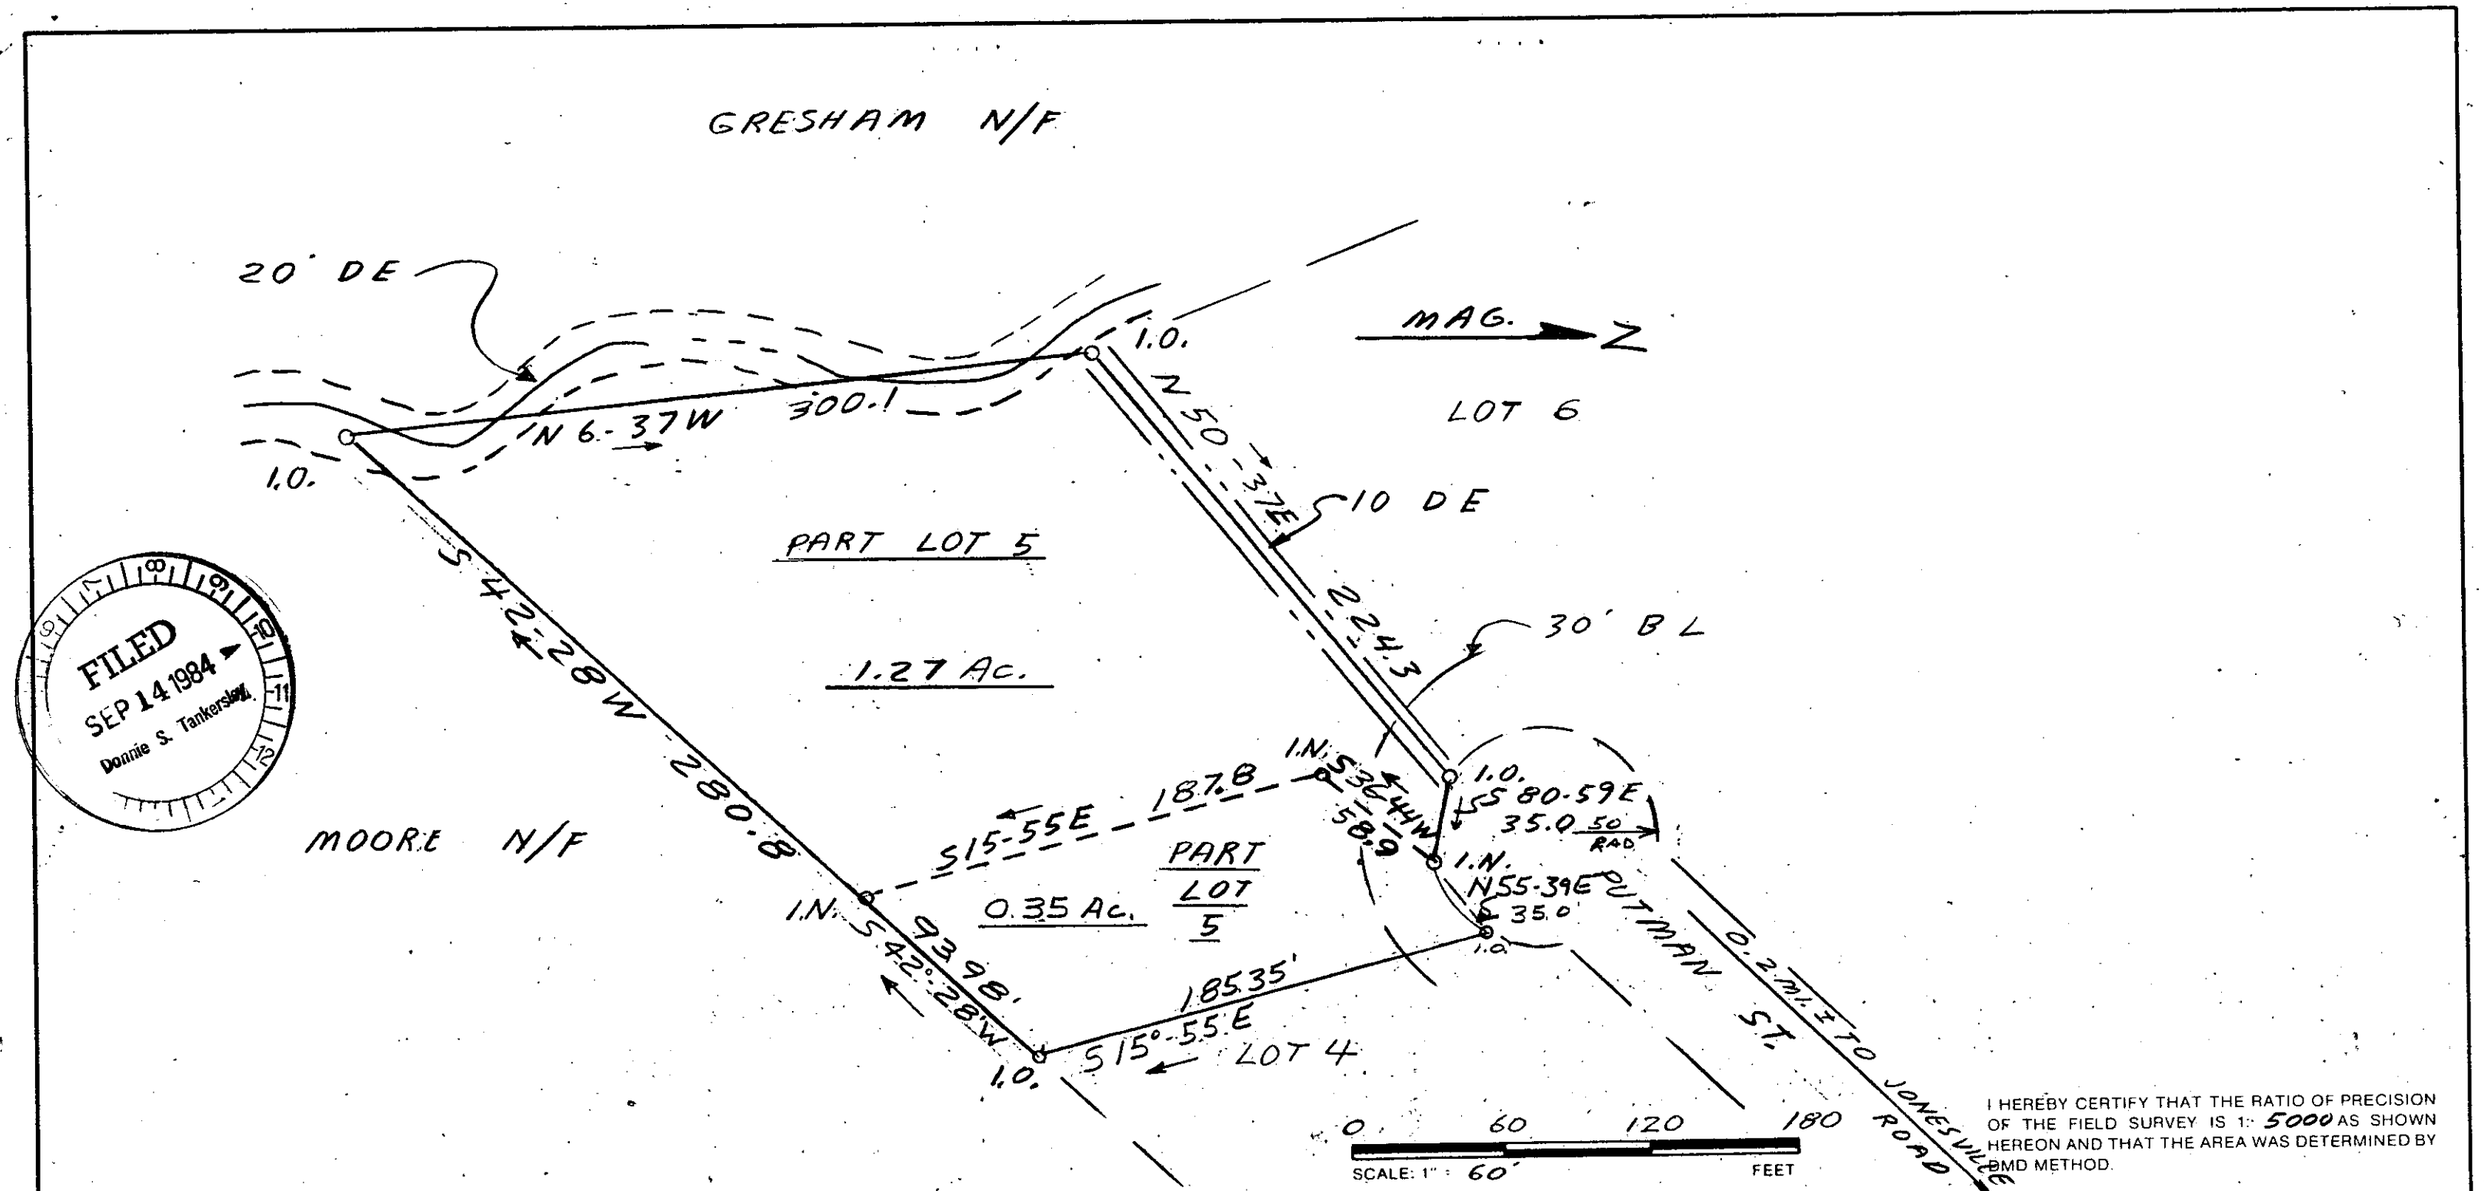

I HEREBY CERTIFY THAT THE RATIO OF PRECISION OF THE FIELD SURVEY IS 1: 5000 AS SHOWN HEREON AND THAT THE AREA WAS DETERMINED BY DMD METHOD.

FILED
SEP 14 1984
Donnie S. Tankersley

D E - DRAINAGE EASEMENT
REVISED 8-14-84

SEP 14 1984

8312

10-X-15

SOUTH CAROLINA LICENSED LAND SURVEYOR 4781 JAMES R. FREELAND

RLS: JAMES R. FREELAND
NO. 4781

STATE OF SOUTH CAROLINA
GREENVILLE COUNTY

EDGEWOOD
PART LOT 5
PROPERTY OF
LLOYD E. PRICE &
PATRICIA C. PRICE

SEP 14 1984

FREELAND & ASSOCIATES
Engineers • Land Surveyors
318 WEST STONE AVENUE.
GREENVILLE, S.C.
(803) 271-4924

PLAT BOOK	4F-42
DEED BOOK	
TAX MAP	
PARTY CHIEF	JD
DRAWN	JRF
DATE	8-10-84
DWG. NO.	84-1260

MICROFILMED

THE PRINT MACHINE, INC. N41289