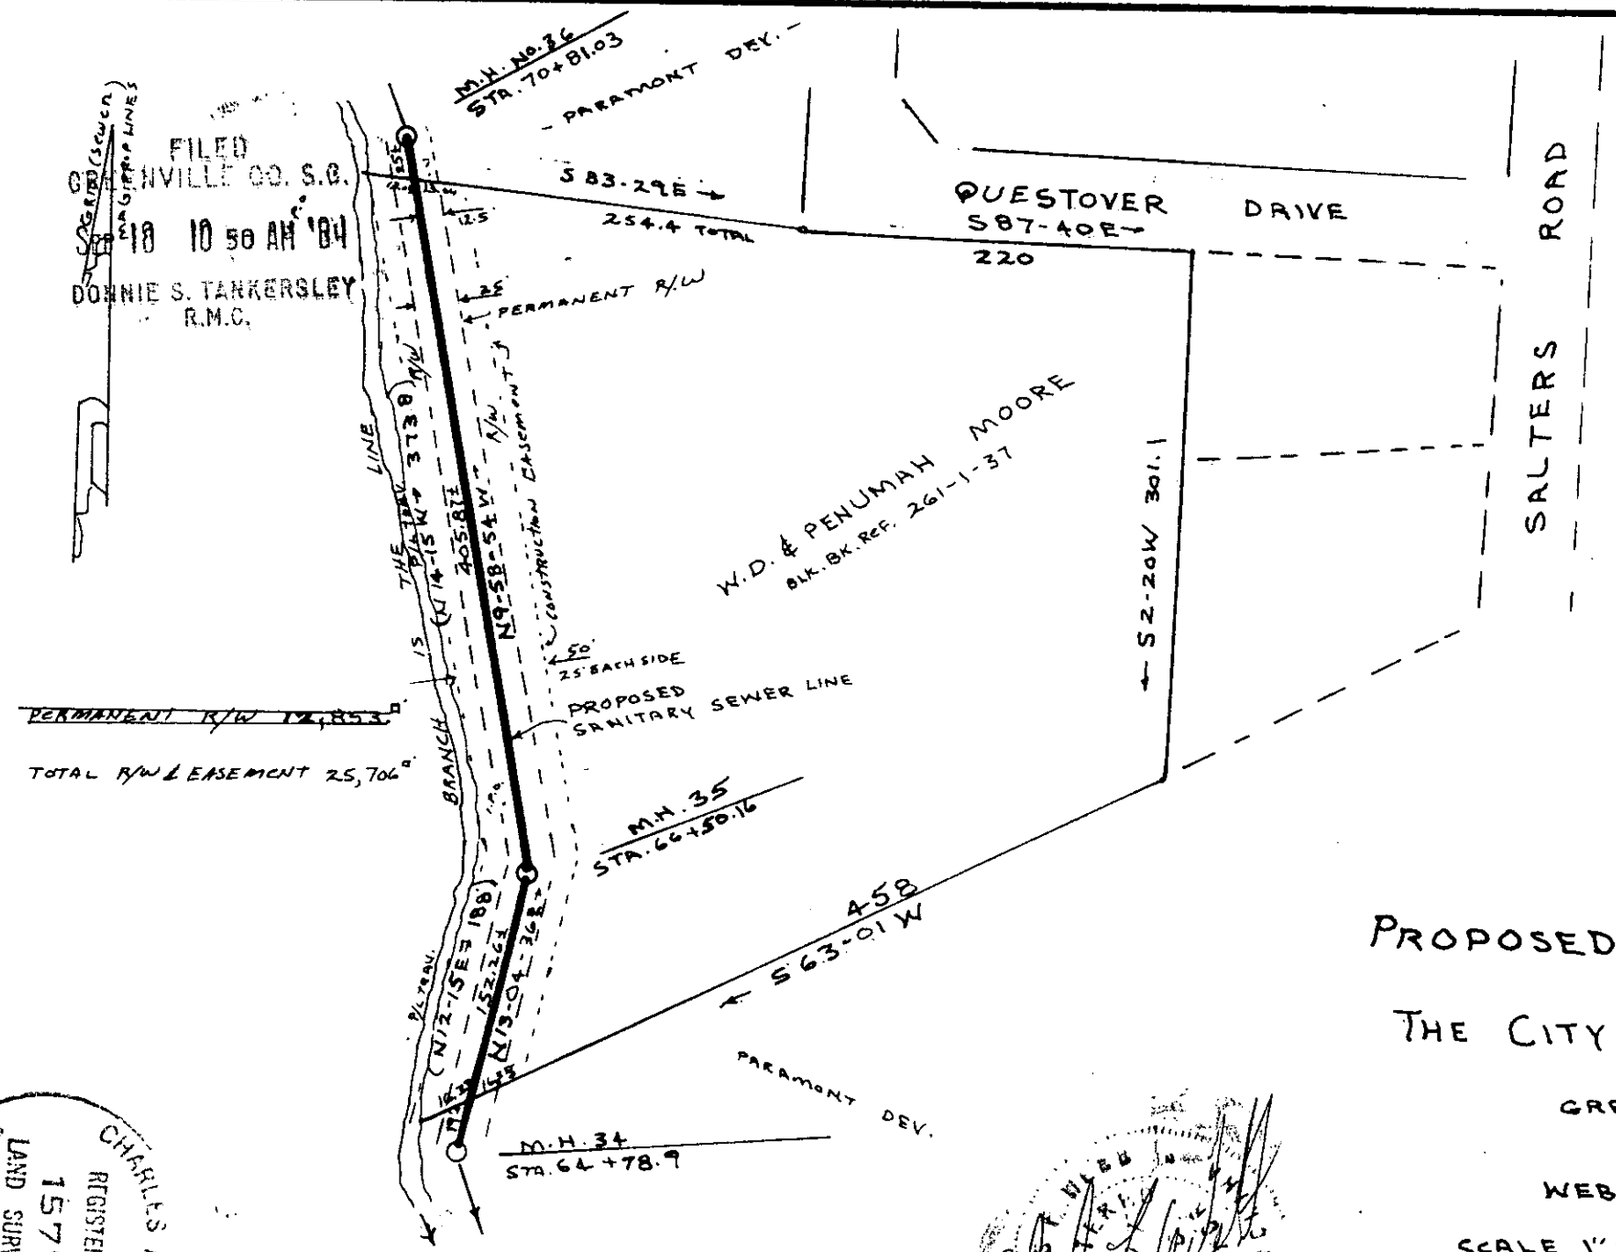

FILED
GREENVILLE CO. S.C.
SEP 18 10 50 AM '84
DONNIE S. TANKERSLEY
R.M.C.

MICROFILMED

8627

10-Y-25

SEP 18 1984

PLAT SHOWING

PROPOSED SANITARY SEWER R/W
FOR
THE CITY OF GREENVILLE S.C.

GREENVILLE COUNTY S.C.

WEBB SURVEYING & MAPPING CO.

SCALE 1" = 100' MAY 1984

100 50 0 100

CHARLES F. WEBB
REGISTERED
1577
LAND SURVEYOR
SOUTH CAROLINA

THIS PLAT FOR RECORDING

SCTB -- 1 SE1884 424
3-00CI