MICROFILMED

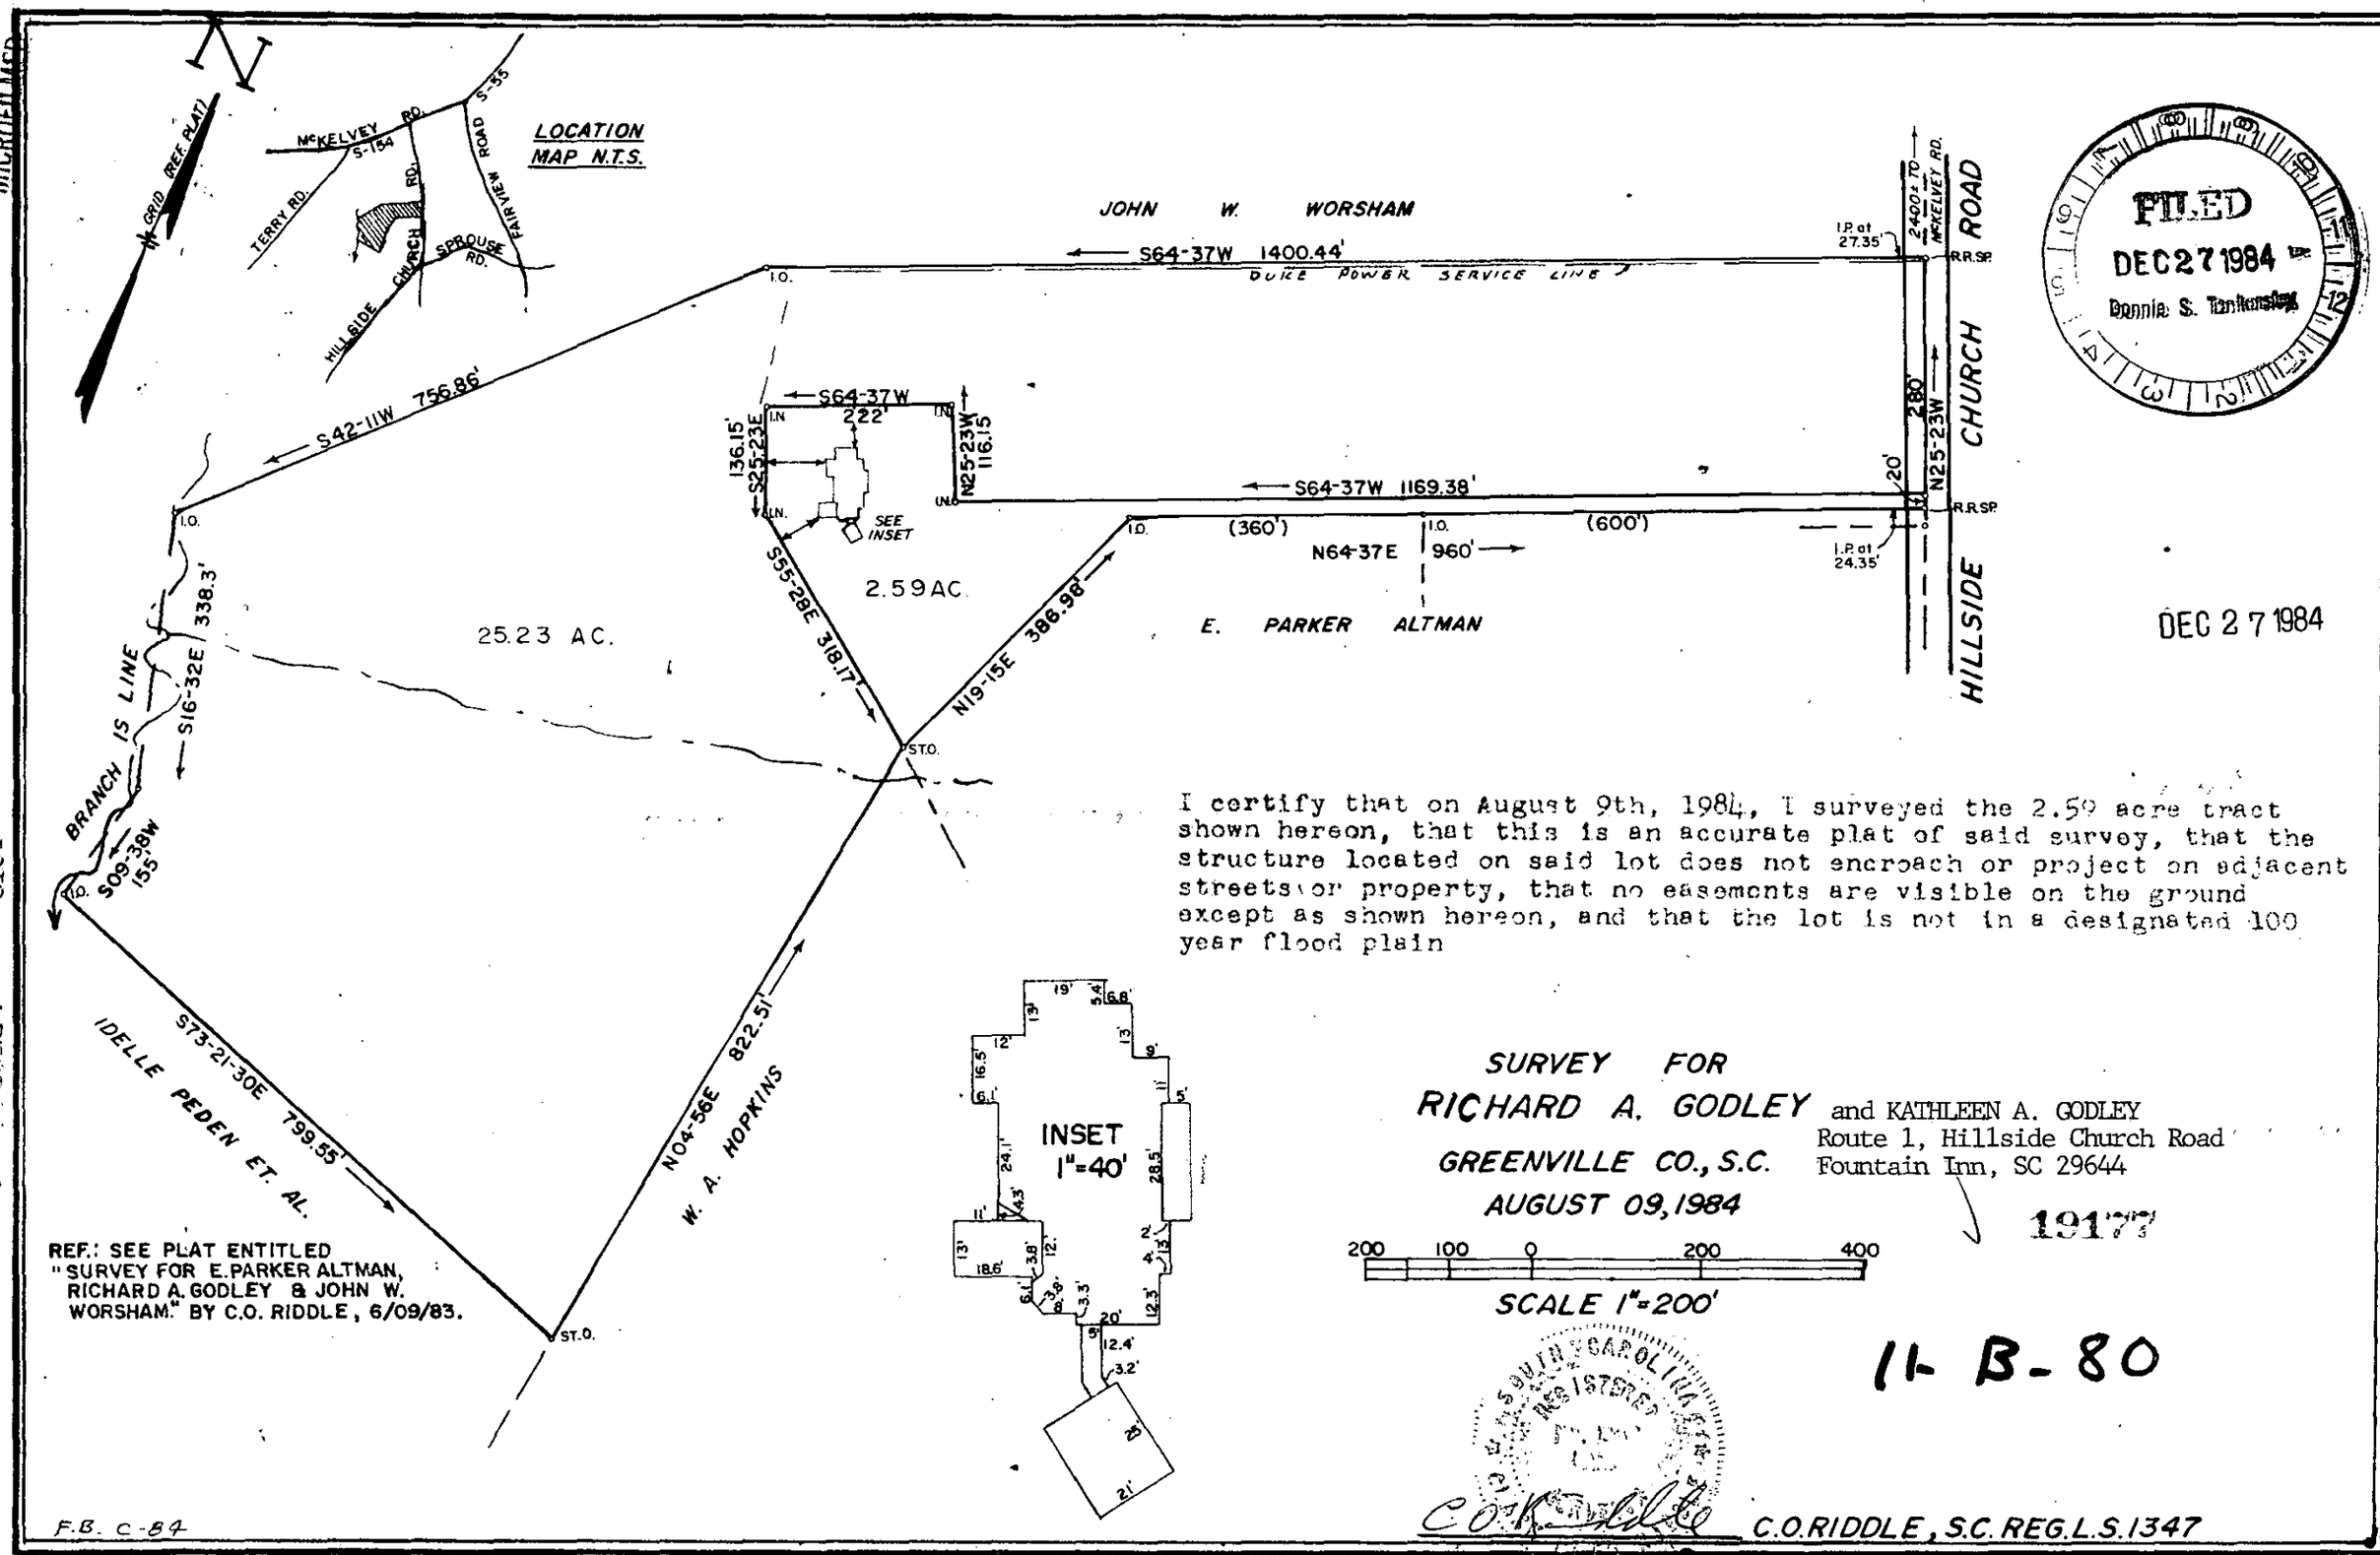

I certify that on August 9th, 1984, I surveyed the 2.59 acre tract shown hereon, that this is an accurate plat of said survey, that the structure located on said lot does not encroach or project on adjacent streets or property, that no easements are visible on the ground except as shown hereon, and that the lot is not in a designated 100 year flood plain

OCTO ----- 1 DE27 84 040 5.00CD