MICROFILMED

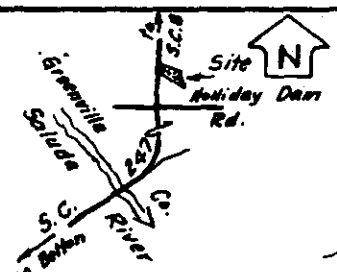

Location Map
No Scale

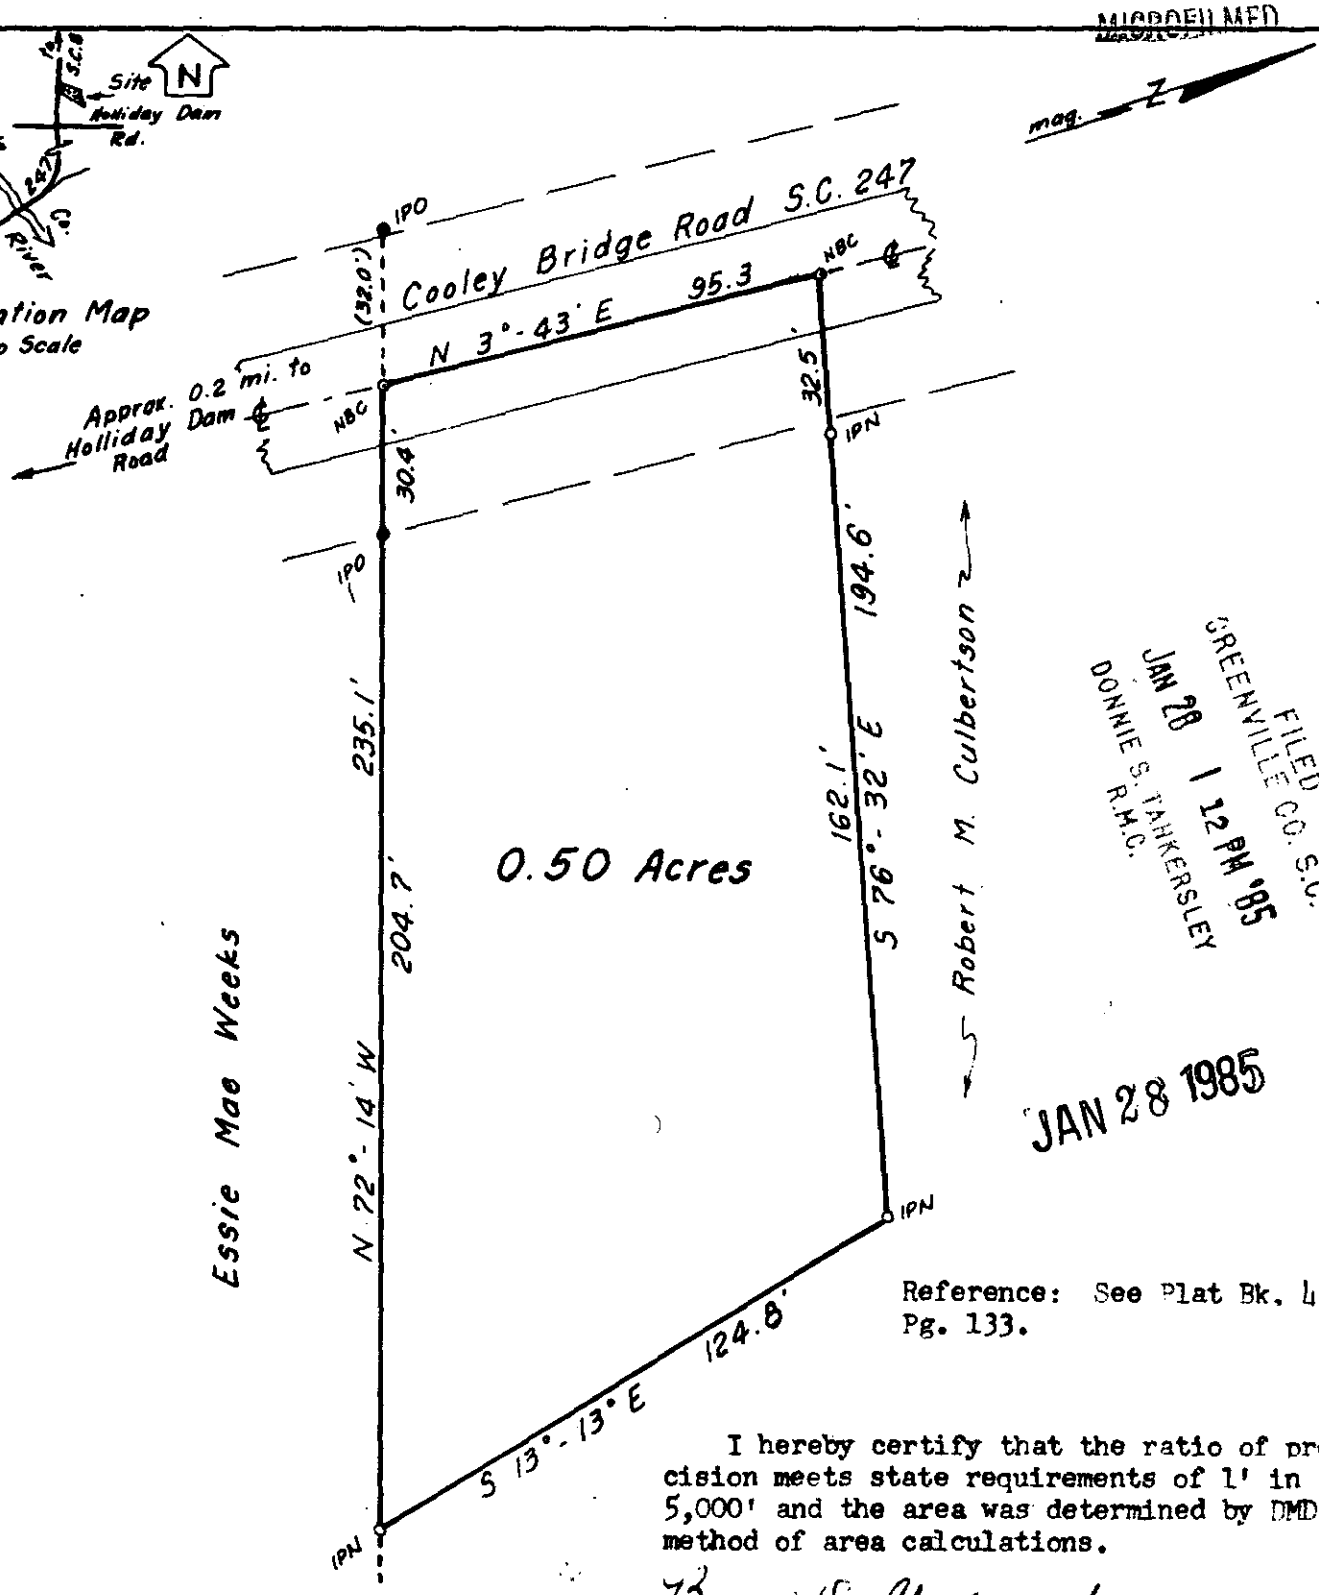

FILED
GREENVILLE CO. S.C.
JAN 28 1 12 PM '85
DONNIE S. TANKERSLEY
R.M.C.

JAN 28 1985

Reference: See Plat Bk. 4-H, Pg. 133.

I hereby certify that the ratio of precision meets state requirements of 1' in 5,000' and the area was determined by DMD method of area calculations.

Bryan D. Charlesworth

Bryan D. Charlesworth R.L.S.#9313

PLAT OF A TRACT OF LAND SURVEYED AT THE REQUEST OF

ROBERT M. CULBERTSON

√ 22217

Date: January 11, 1985
Scale: 1" = 40'

State of South Carolina
County of Greenville

Bryan D. Charlesworth R.L.S.
Rt. 2, Iva, S.C.

11E-84

ECTD ----- 1 JA28 85 007
3.00CD