FILED
GREENVILLE, S.C.
JUN 10 3 41 PM '85
DONNIE S. TANKERSLEY
R.M.C.

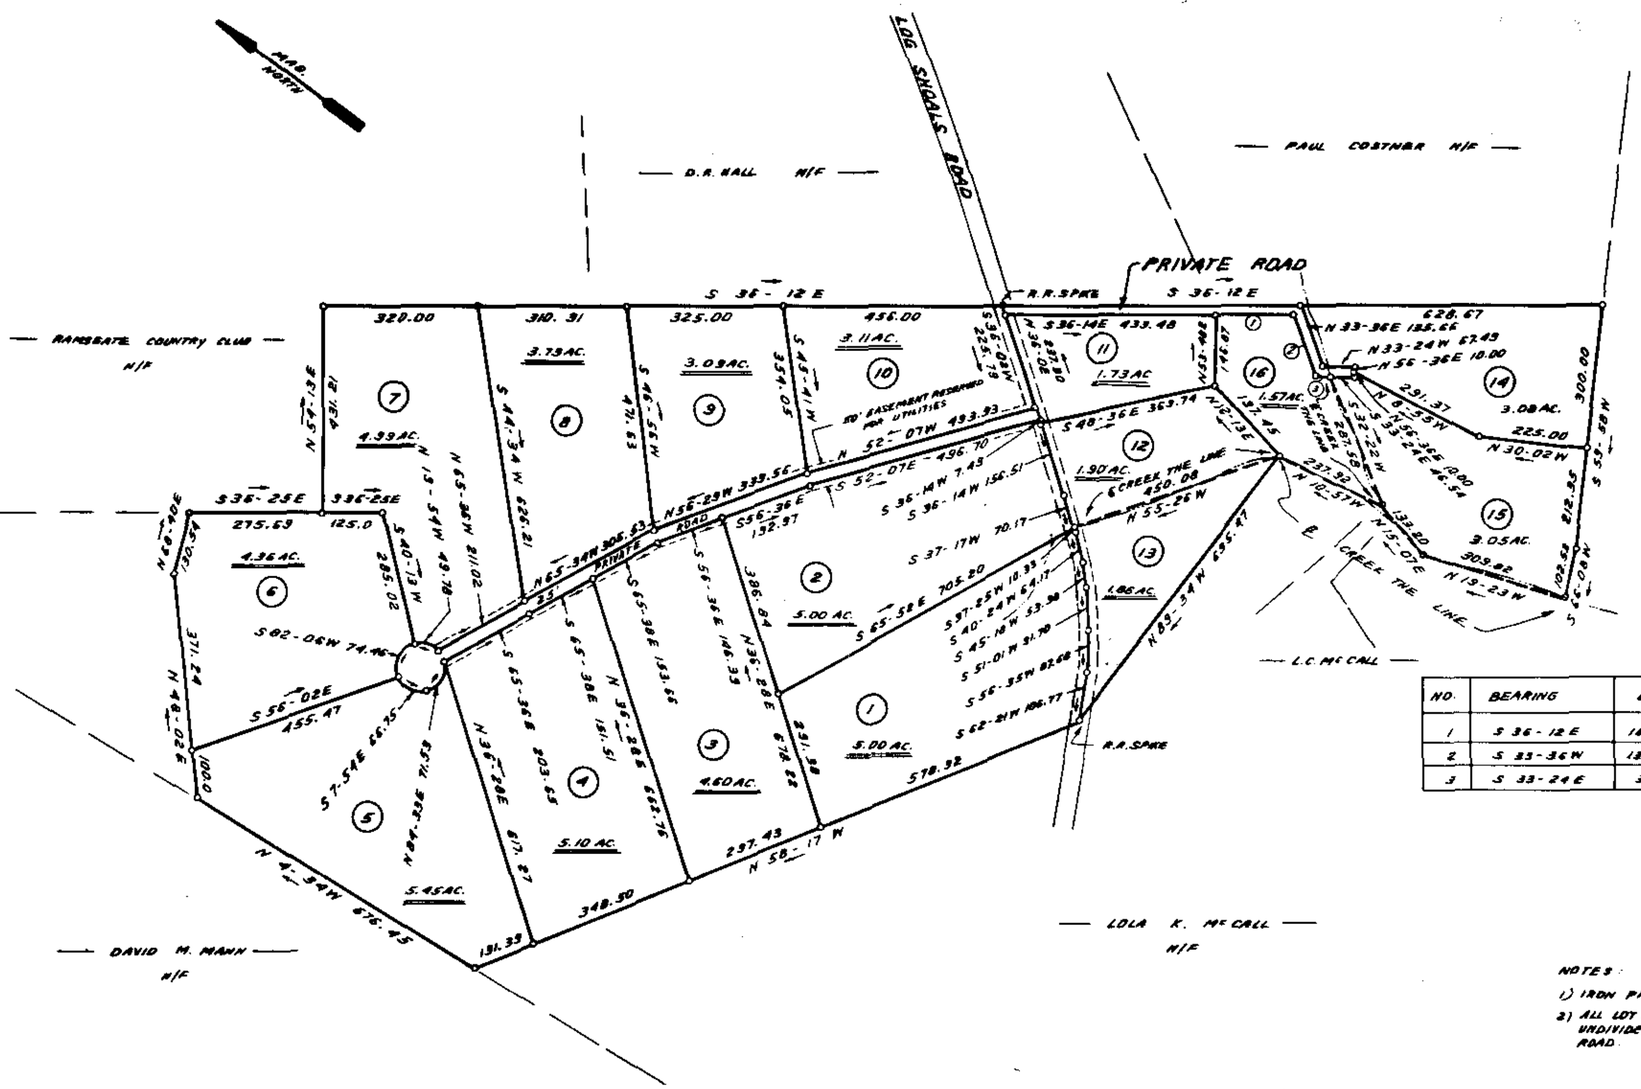

NO.	BEARING	DISTANCE
1	S 36-12 E	161.71
2	S 33-36 W	135.02
3	S 33-24 E	32.85

NOTES:

1) IRON PINS AT ALL CORNERS
2) ALL LOT OWNERS TO HAVE AN UNDIVIDED INTEREST IN PRIVATE ROAD.

JUN 10 1985

11I-38 37634

Slot 10 June 85
11-I 38 3:40p

RECORDING FEE
PAID $ 5.00

SOUTH CAROLINA REGISTERED LAND SURVEYOR 4781 JAMES R. FREELAND

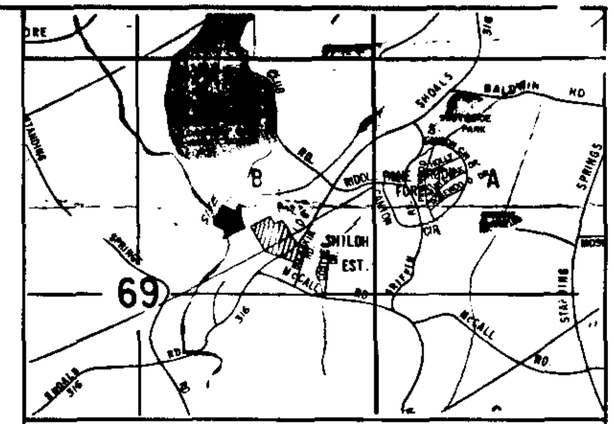

LOCATION MAP

SUMMARY PLAT

CERTIFICATE OF ACCURACY

"I, JAMES R. FREELAND, certify that this plat was (drawn by me) (drawn under my supervision) (an actual survey made under my supervision) from (an actual survey made by me) (deed description recorded in Book _____, Page _____, Book _____, Page _____, etc.) (other); that the error of closure as calculated by latitudes and departures is 1:5000, that the boundaries not surveyed are shown as broken lines plotted from information found in Book _____, Page _____; that this plat was prepared in accordance with the Greenville County Subdivision Regulations as adopted

5-30-85
DATE

James R. Freeland
LICENSED ENGINEER OR REGISTERED SURVEYOR

S. C. Registration No 4781

CERTIFICATE OF APPROVAL FOR RECORDING

"I hereby certify that the subdivision plat shown hereon has been found to comply with the Subdivision Regulations for Greenville County, with the exception of such variances, if any, as are noted in the minutes of the Greenville County Planning Commission of Greenville County, South Carolina, and that it has been approved for recording in the office of the County Register of Mense Conveyance."

6-7-85
DATE

Joseph C. Little
DIRECTOR OF PLANNING
GREENVILLE COUNTY PLANNING COMMISSION

FILE NUMBER
85-145

PROPERTY OF
MILTON C. ANTONAKOS, JR.

MILTON C. ANTONAKOS, JR.
OWNER

FREELAND & ASSOC.
SURVEYOR

NO. OF ACRES: 58.90

MILES OF NEW ROAD: 0

NO. OF LOTS: 16

DATE: 5-30-85

SCALE: 1" = 200'

200 0 200 400 600