FILED
GREENVILLE CO. S.C.
APR 16 3 56 PM '85
DONNIE S. TANKERSLEY
R.M.C.

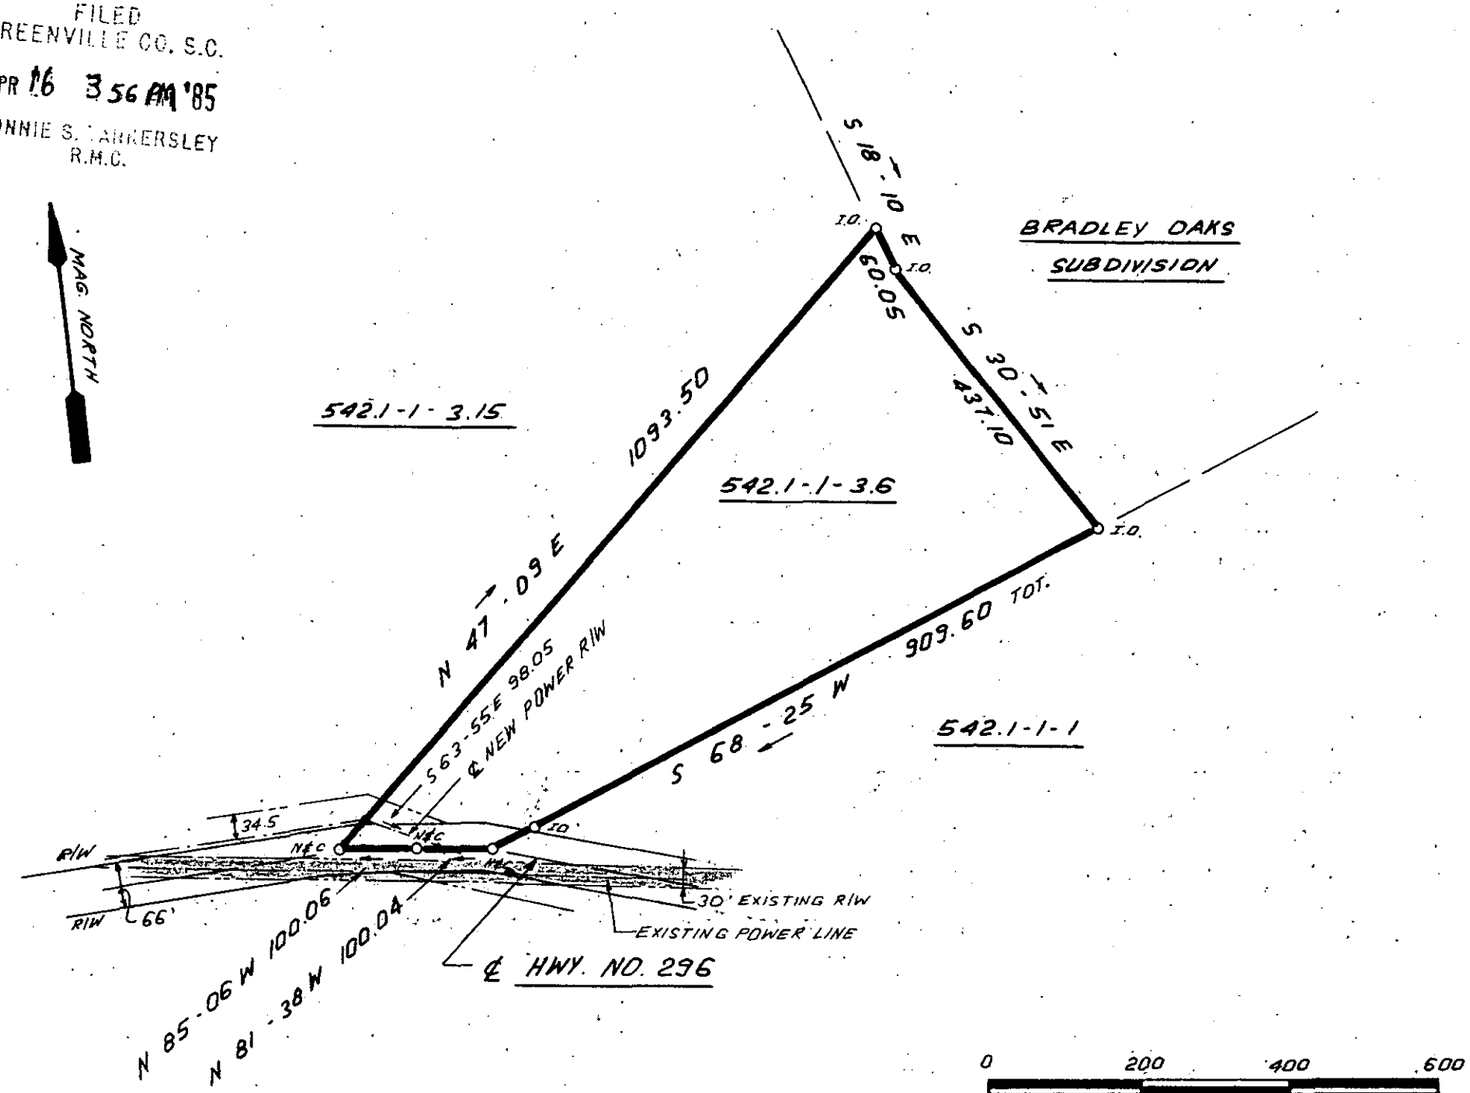

APR 16 1985

11-K-66

31090

0 200 400 600
SCALE: 1" = 200' FEET

I HEREBY CERTIFY THAT THE RATIO OF PRECISION OF THE FIELD SURVEY IS 1: 5000 AS SHOWN HEREON AND THAT THE AREA WAS DETERMINED BY DMD METHOD.

SOUTH CAROLINA REGISTERED LAND SURVEYOR 4781 JAMES R. FREELAND

RLS: JAMES R. FREELAND
NO: 4781

STATE OF SOUTH CAROLINA
GREENVILLE COUNTY

LAURENS ELECTRIC COOPERATIVE
TRANSMISSION LINE

ELIZABETH CHRISTIAN TRACT

FREELAND & ASSOCIATES
Engineers • Land Surveyors
318 WEST STONE AVENUE.
GREENVILLE, S.C.
(803) 271-4924

PLAT BOOK	
DEED BOOK	
TAX MAP	542.1-1-3.6
PARTY CHIEF	J.E.C.
DRAWN	I.R.
DATE	12-18-84
DWG. NO.	12100-19

THE PRINT MACHINE, INC. N41289
MICROFILMED