MICROFILMED

NB 231-47

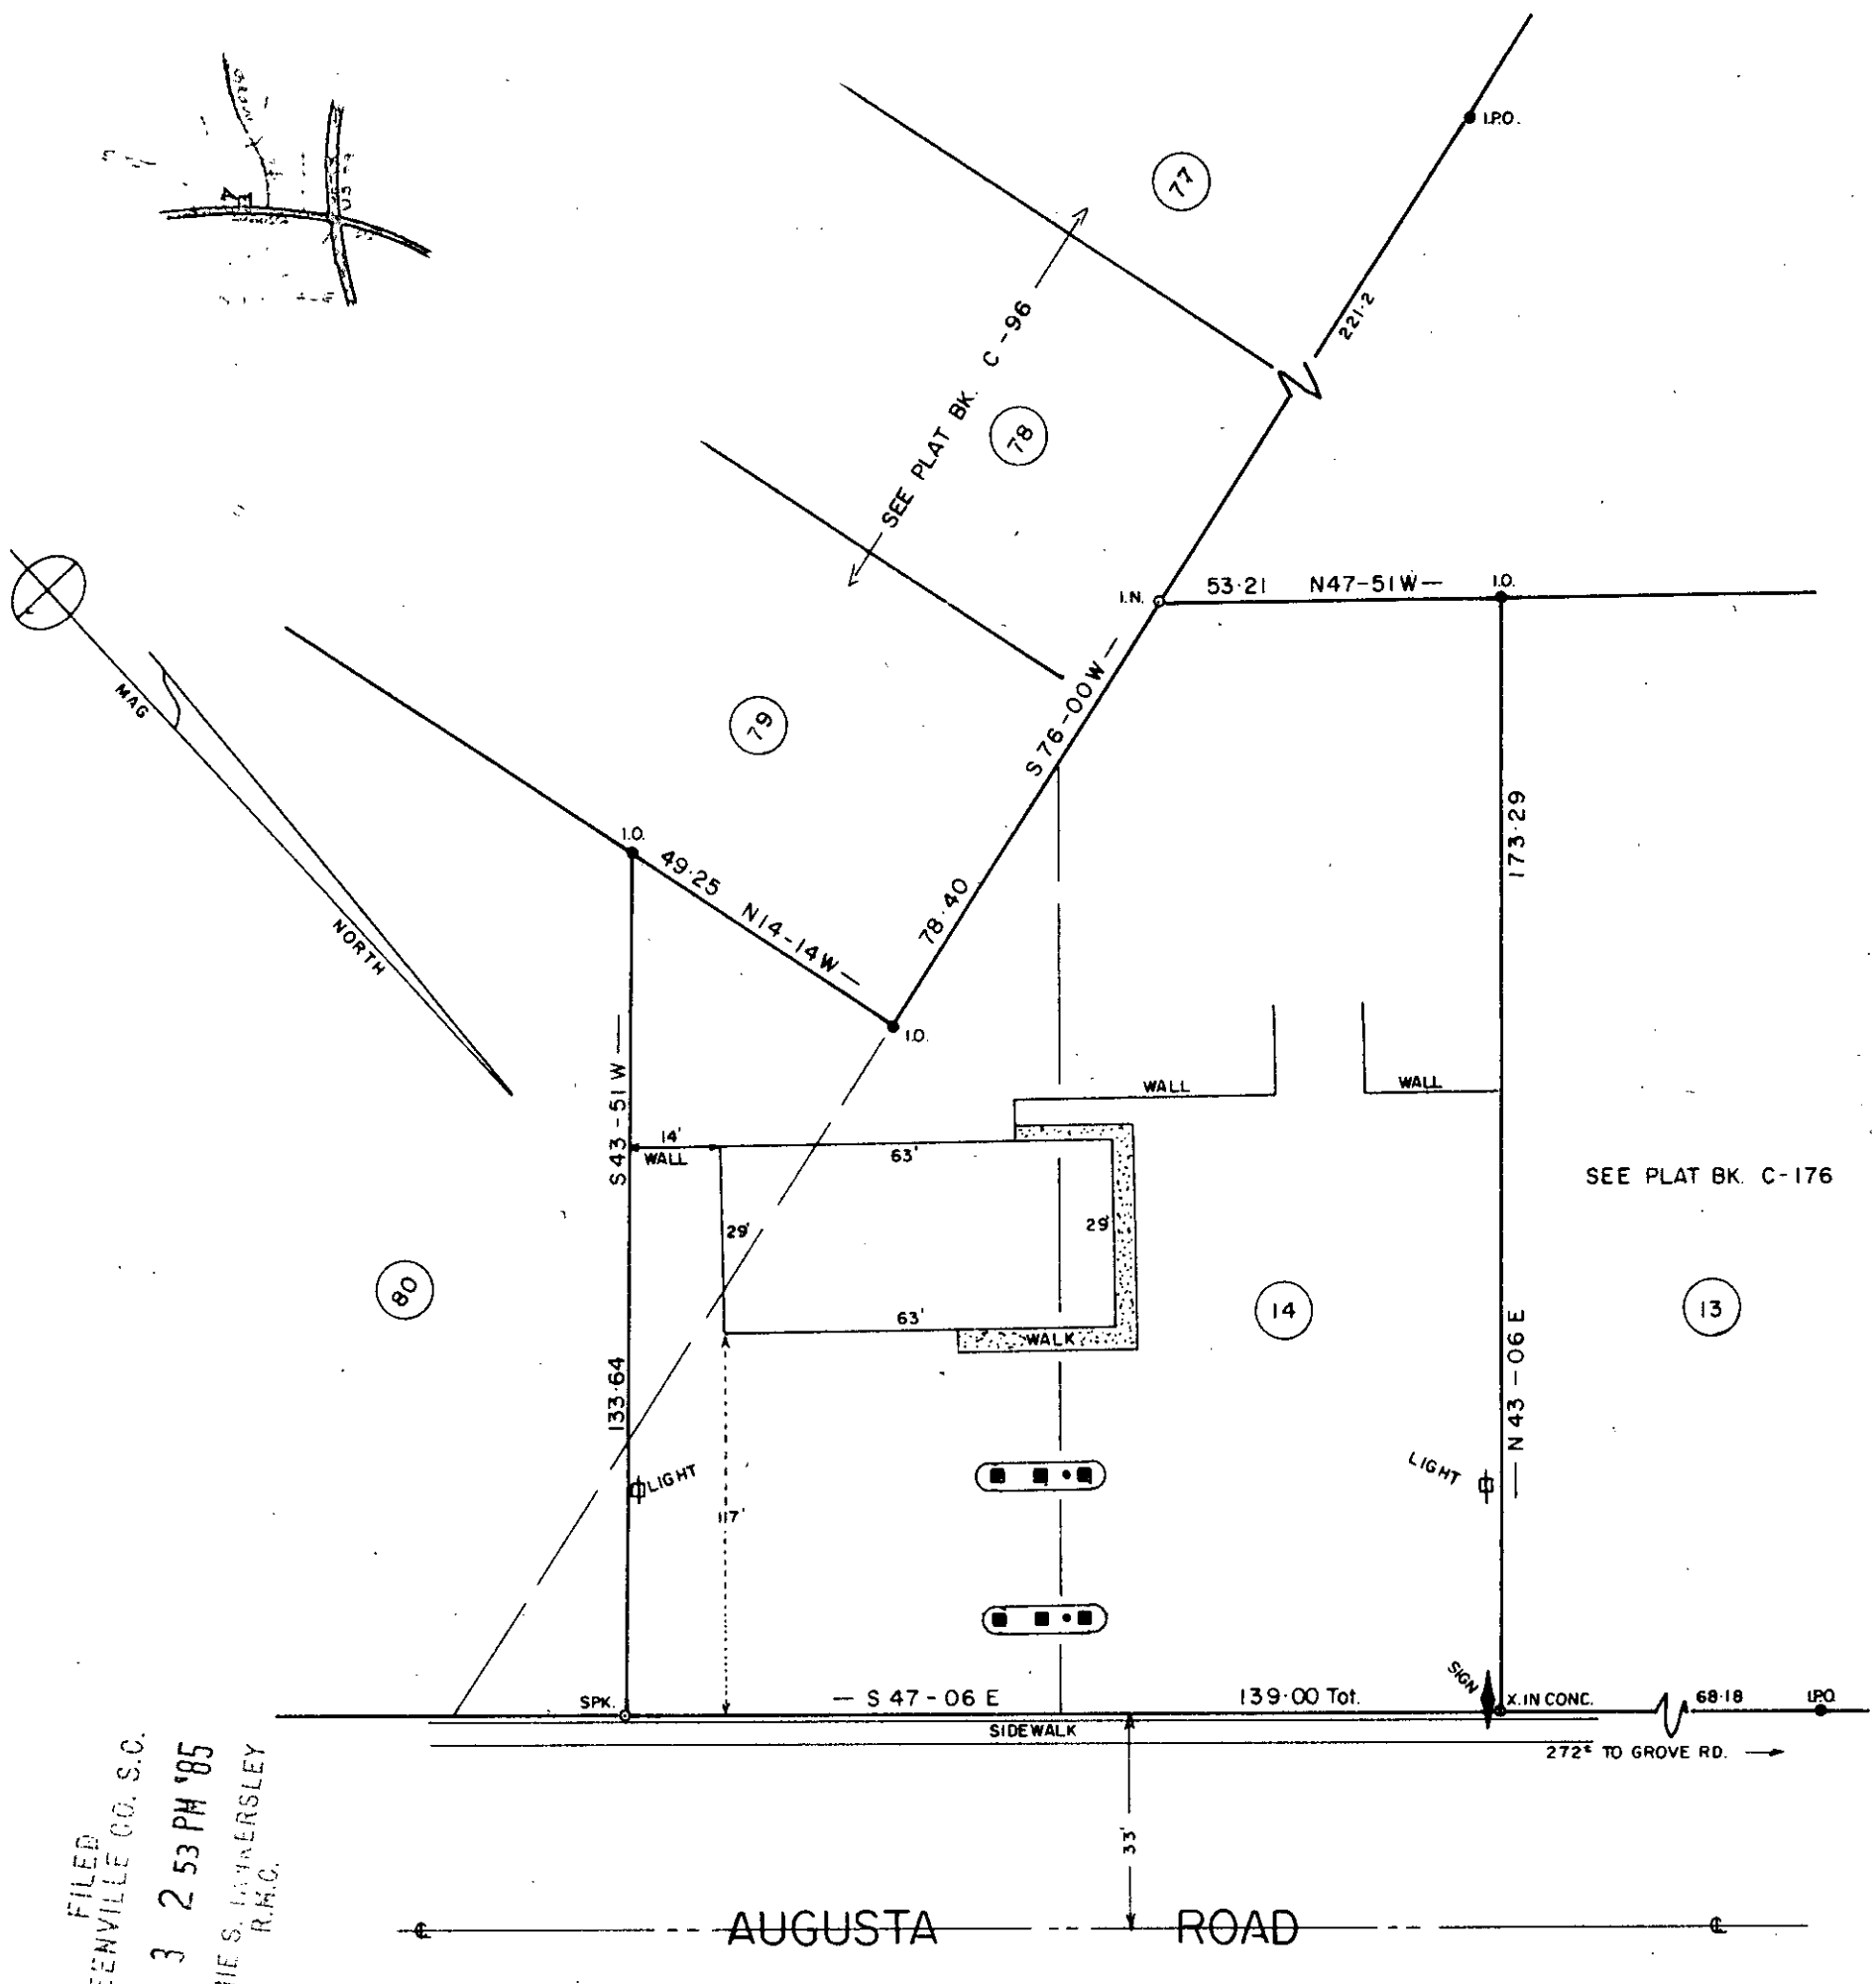

FILED
GREENVILLE CO. S.C.
JUN 3 2 53 PM '85
DONNIE S. TANKERSLEY
R.H.C.

PRORERTY OF

LEO L. SHRIDE
&
JO ANN F. SHRIDE

GREENVILLE, S. C.

APR. 1. 1985

SOUTH CAROLINA
REGISTERED PROFFESSIONAL ENGINEER AND LAND SURVEYOR
1144
CLIFFORD C. JONES

85 JUN 3 2 1322

36801

0 10 20 30 40 50 SCALE 1" = 30' 100

BLK. BK. 218 - 1 - 6

CLIFFORD C. JONES REGISTERED ENGINEER SOUTH CAROLINA

11-N-62

5.00CI

JONES ENGINEERING SERVICE 1006 E. PERRY RD. GREENVILLE, S. C. 29609