FILED
GREENVILLE CO. S.C.
MAY 10 4 17 PM '85
DONNIE S. TANKERSLEY
R.M.C.

MAG
N

503.2-1-29

503.2-1-51

S 80-36 W 617.51

S 80-20 W 67.02

102.5 TO TIGERVILLE ROAD

CONC. MON.

R/W

PWR

P.POLE

BLDG. 24.0 x 5.0

92.3 BLDG. 20.7

HOUSE 37.0 x 37.0

22.0 x 15.1

CONC.

MOTEL

102.8

102.3

PORCH

ASPHALT

GRASS

ASPHALT DRIVE

2.898 ACRES

PART 503.2-1-10

PART 503.2-1-10

S 56-55 E 542.71

N 27-40 E 284.74

SIGN

U.S. HWY. NO. 25

CONC. MON.

ASPHALT

RESTAURANT

N 29-29 E 179.48

11-P-9

34163

I hereby certify that the ratio of precision of the field survey is 1/5,000 as shown hereon and the area was determined by DMD Method.

James R. Freeland
James R. Freeland RLS & PE 4781

LOCATION MAP

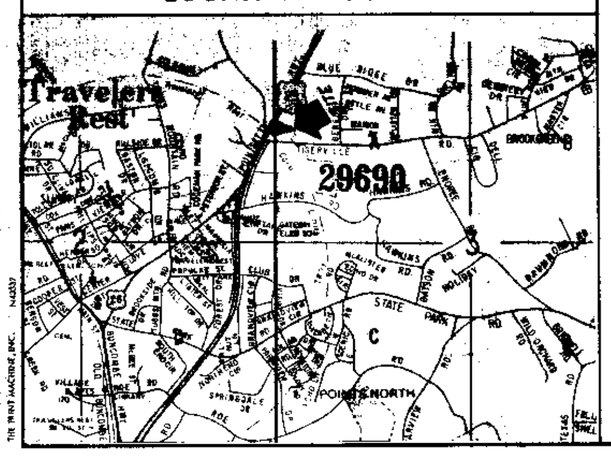

REF.: PLAT BOOK HH-1
DEED BOOK 632-265
TAX BLOCK BOOK 503.2-1-10

1" = 40' 0 40' 80' 120' SCALE FEET

SOUTH CAROLINA REGISTERED LAND SURVEYOR 4781 JAMES R. FREELAND

STATE OF SOUTH CAROLINA
GREENVILLE COUNTY

SURVEY FOR
H.D. BURNS

FREELAND & ASSOCIATES
Engineers • Land Surveyors
GREENVILLE, S.C.

SURVEY	R.A.S.
DRAWN	I.R.
CHECK	M.L.C.
SCALE	1" = 40'
DATE	3-4-85
DWG. NO.	12558