MICROFILMED

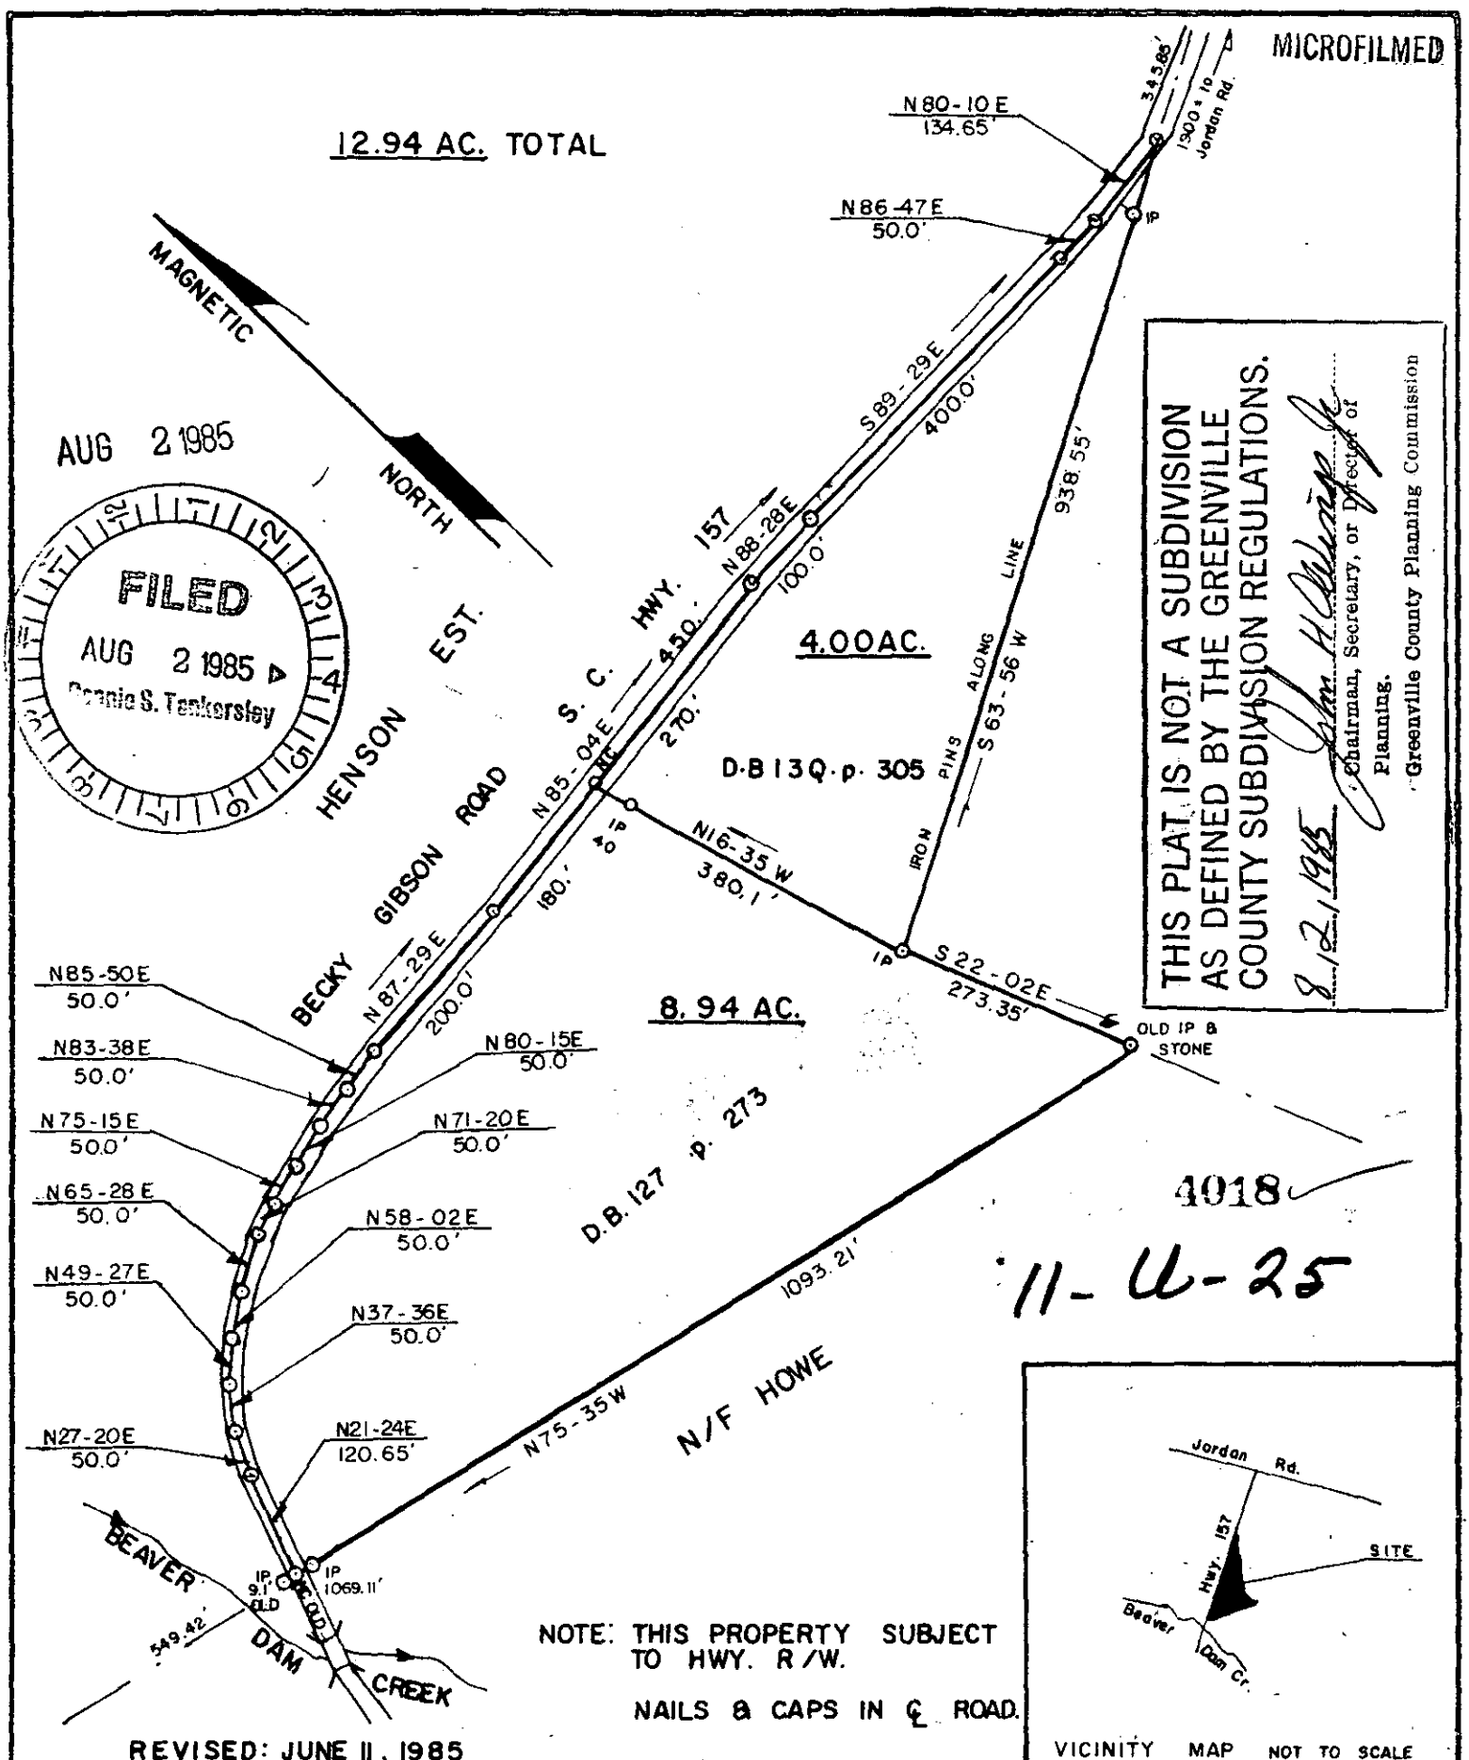

THIS PLAT IS NOT A SUBDIVISION AS DEFINED BY THE GREENVILLE COUNTY SUBDIVISION REGULATIONS.

8/2/1985

Chairman, Secretary, or Director of Planning.

Greenville County Planning Commission

4018

11-U-25

VICINITY MAP NOT TO SCALE

NOTE: THIS PROPERTY SUBJECT TO HWY. R/W.

NAILS & CAPS IN ℄ ROAD.

REVISED: JUNE 11, 1985

SURVEY FOR:
LETTIE HENSON ESTATE

LOCATION:
NEAR JORDAN COMMUNITY

COUNTY:	STATE:	E/C:	AREA BY
GREENVILLE	S. C.	1/5,000	DMD

CO. BLK. MAP REF.:	D/B REF.:	P/B REF.:
618.1 - 14	127 p. 273	p.

DATE: ~~FEB 1, 1985~~

scale 200 0 200 400

SURVEYED BY
JAMES V. GREGORY, R.L.S.
RT. 3 - BOX 237
CAMPOBELLO, S.C. 29322

SOUTH CAROLINA REGISTERED LAND SURVEYOR No. 6329

REGISTRATION, # 6329

MEMBER S. C. SOCIETY OF REGISTERED LAND SURVEYORS 2690

3.00