MICROFILMED

FILED
GREENVILLE CO., S.C.
AUG 15 4 44 PM '85
DONNIE S. TANKERSLEY
R.M.C.

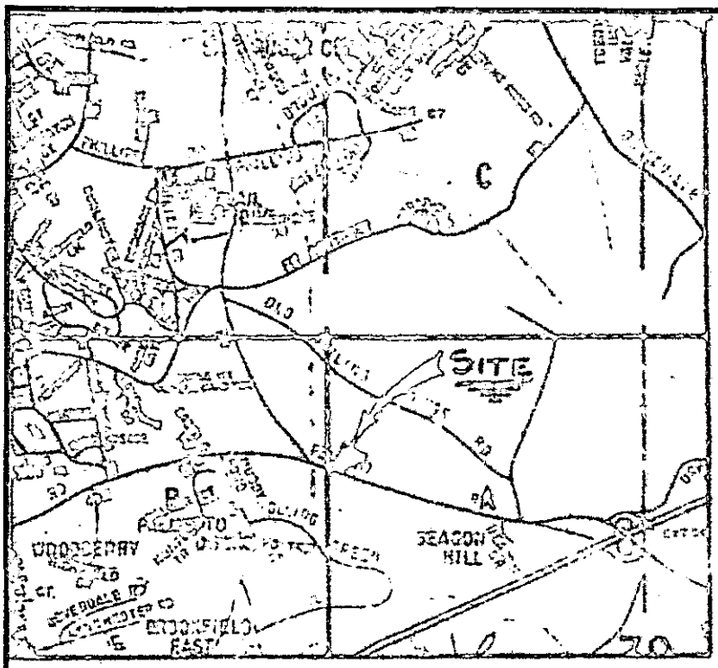

THIS PLAT IS NOT A SUBDIVISION AS DEFINED BY THE GREENVILLE COUNTY SUBDIVISION REGULATIONS.

8/15/1985 John H. Dwings Jr.
Chairman, Secretary, or Director of Planning.
Greenville County Planning Commission

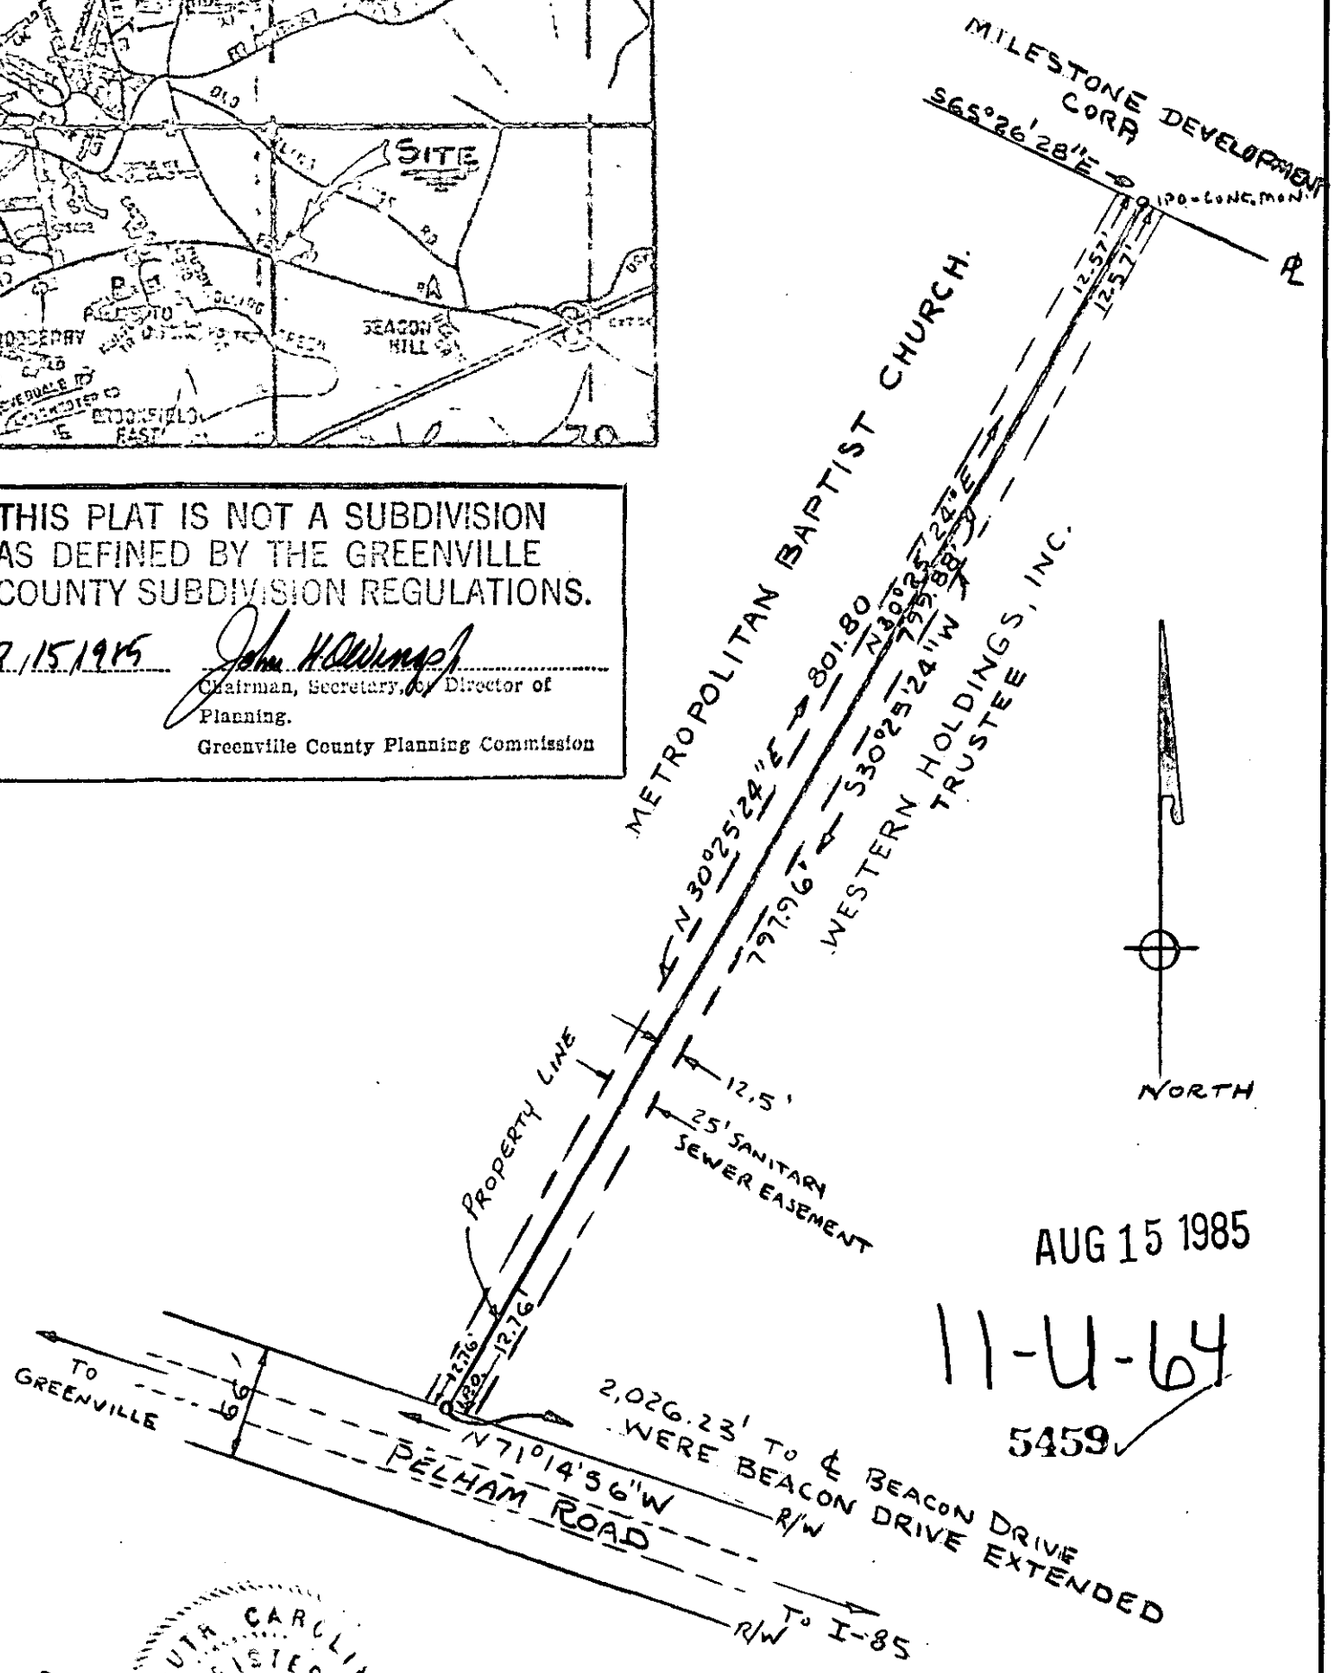

AUG 15 1985

11-U-64

5459

SOUTH CAROLINA REGISTERED SURVEYOR NO. 4032 THURL H. AMICK

REV.	DATE	BY	DESCRIPTION	APP.
0	8/15/85	G.W.O.	FOR ISSUE	

REVISION

PREPARED FOR:
MILESTONE DEVELOPMENT CORP.

enwright associates, inc.
engineers planners surveyors
GREENVILLE, SOUTH CAROLINA

DRAWN	DESIGN	CHECK	FILE	RETIRED
G.W.O.	G.W.O.			
DATE 1-8-85	SCALE 1"=100'	DWG. NO. MDC-SS		

ENGINEERING REPROGRAPHICS 84272 PC4-2 5-74

3.00 3

1A01

(S) #1