MICROFILMED

FILED
GREENVILLE CO., S.C.
SEP 5 9 50 AM '85
DONNIE S. TANKERSLEY
R.M.C.

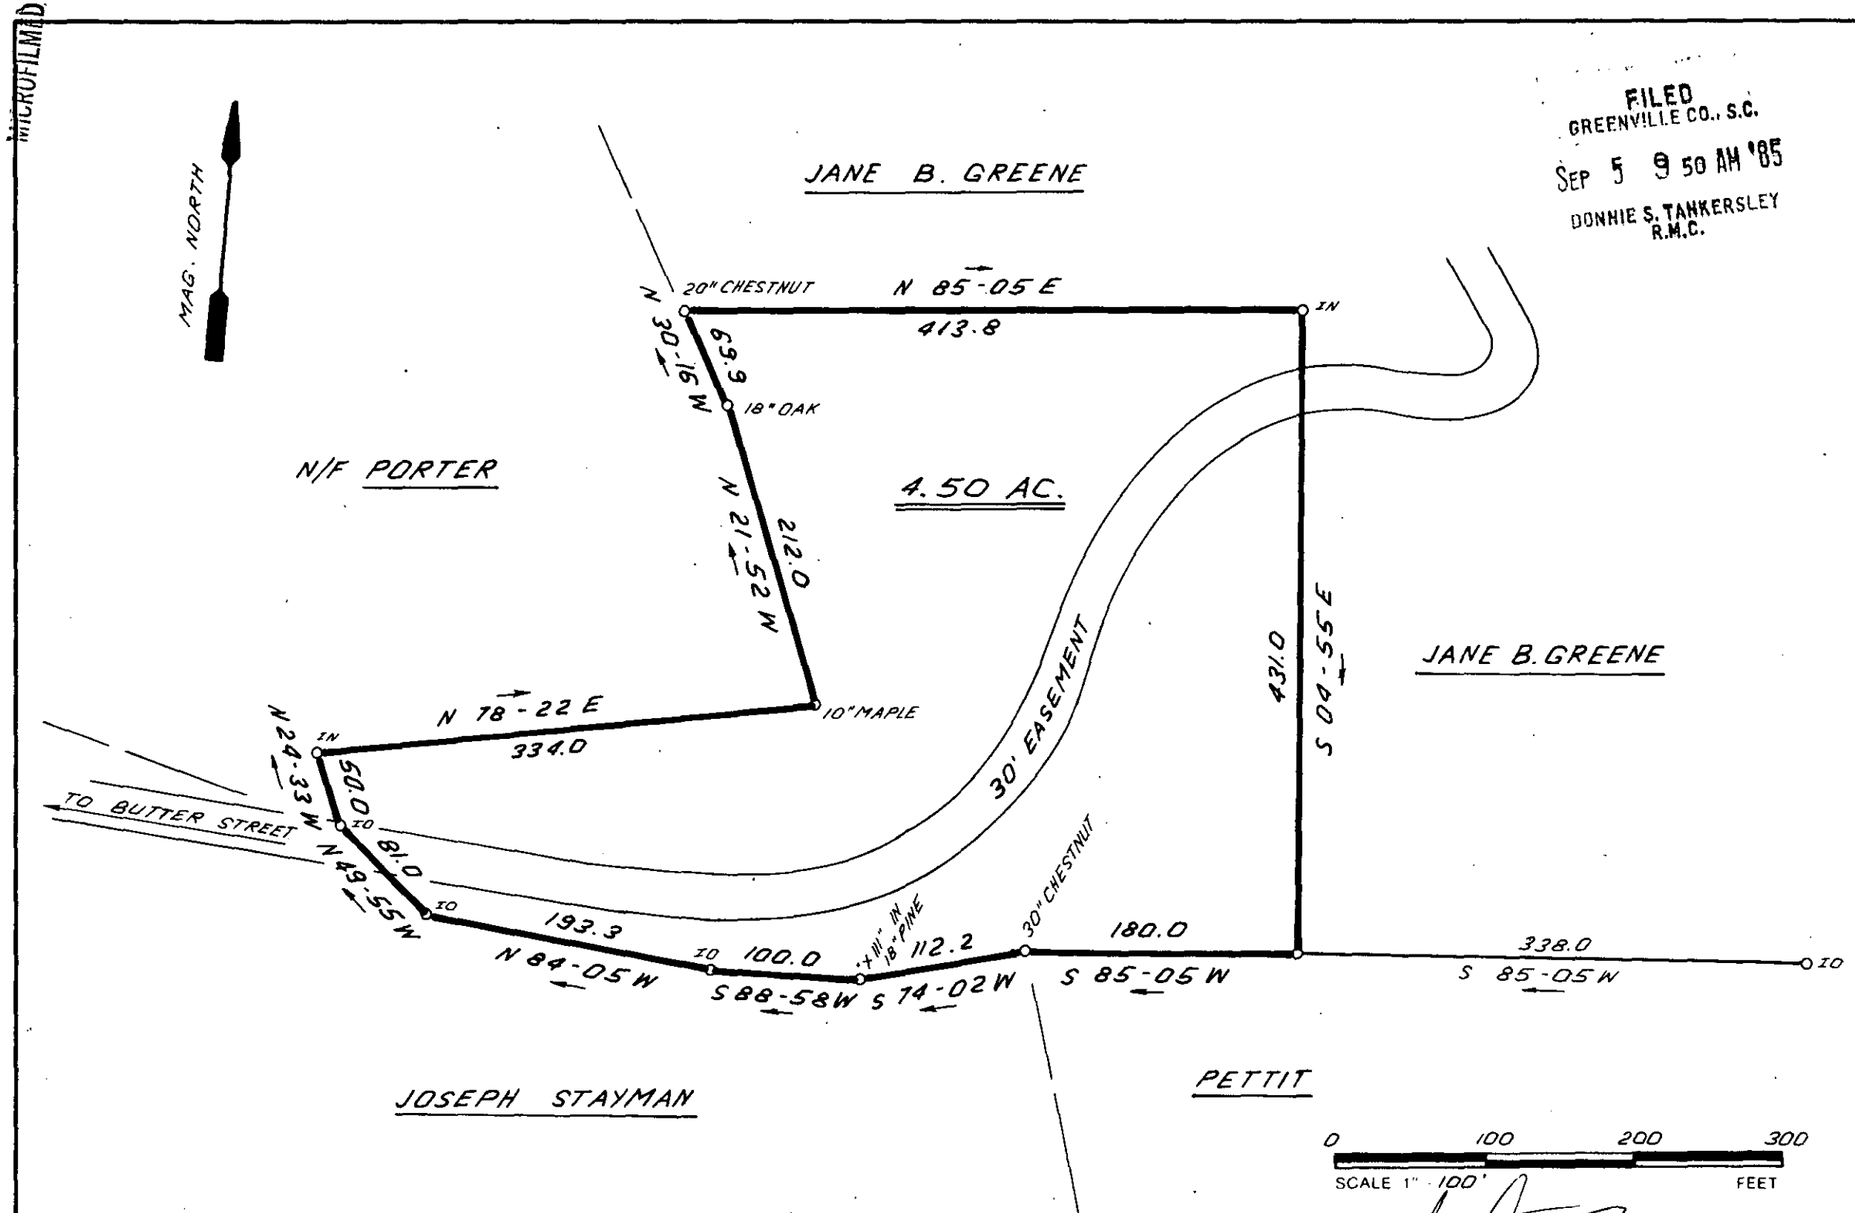

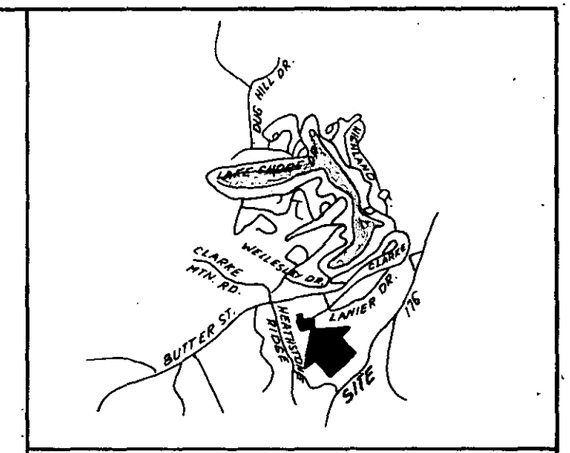

LOCATION MAP

7975

11-V-53

SEP 5 1985

I HEREBY CERTIFY THAT THE RATIO OF PRECISION OF THE FIELD SURVEY IS 1: 5000 AS SHOWN HEREON AND THAT THE AREA WAS DETERMINED BY DMD METHOD.

SOUTH CAROLINA REGISTERED LAND SURVEYOR 4781 JAMES R. FREELAND

RLS: JAMES R. FREELAND
NO: 4781

STATE OF SOUTH CAROLINA
GREENVILLE COUNTY

SURVEY FOR

BARBARA STAYMAN 3 SE05 85

FREELAND & ASSOCIATES
Engineers • Land Surveyors
318 WEST STONE AVENUE.
GREENVILLE, S.C.
(803) 271-4924

PLAT BOOK	
DEED BOOK	5.00
TAX MAP	624.9 - 151.6
PARTY CHIEF	B.G.
DRAWN	I.R.
DATE	8 - 12 - 85
DWG. NO.	13558

THE PRINT MACHINE, INC. N41289