G22-A-1

MICROFILMED

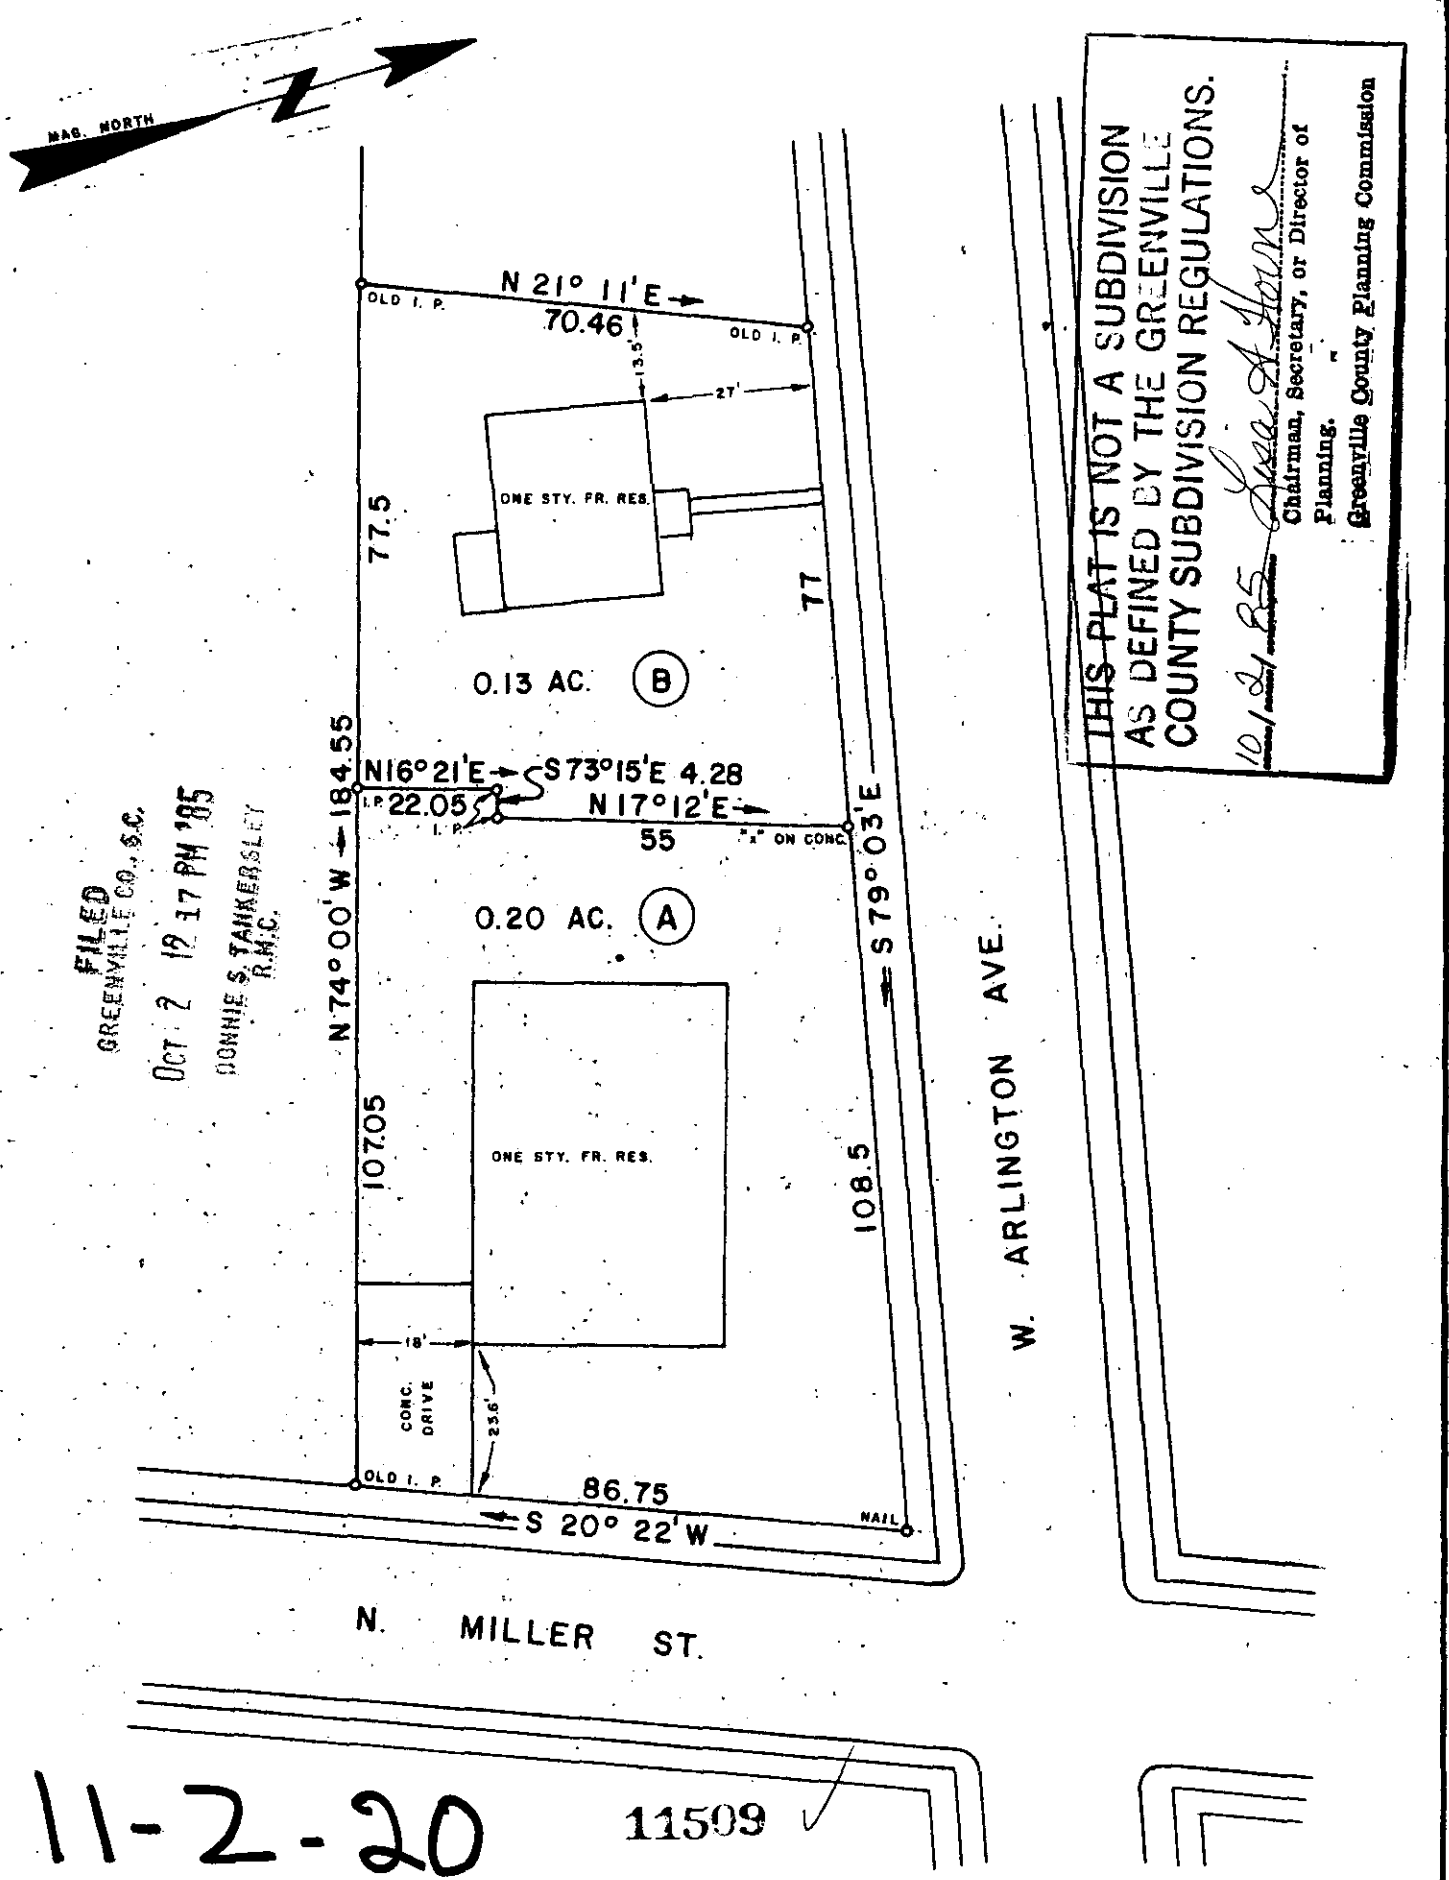


FILED
GREENVILLE CO., S.C.
OCT 2 12 17 PM '85
DONNIE S. TANKERSLEY
R.M.C.

THIS PLAT IS NOT A SUBDIVISION AS DEFINED BY THE GREENVILLE COUNTY SUBDIVISION REGULATIONS.
10/21/85
Chairman, Secretary, or Director of Planning,
Greenville County Planning Commission

11-2-20 11509

THIS IS TO CERTIFY THAT ON THIS DATE I SURVEYED THE PROPERTY SHOWN HEREON AND THE LINES ARE AS SHOWN, THAT THE BUILDING(S) OR WALL(S) DO NOT ENCROACH ON THE ADJOINING PROPERTY, AND THAT THE BUILDING(S) OR WALL(S) OF THE ADJACENT PROPERTY DO NOT ENCROACH ON THIS PROPERTY EXCEPT AS SHOWN. I CERTIFY THAT THIS PROPERTY ~~(IS)~~ IS NOT) IN ANY FLOOD AREA, AND THAT THE RATIO OF PRECISION OF THE FIELD SURVEY IS 1/5000 AS SHOWN HEREON AND THE AREAS WERE DETERMINED BY THE D. M. D. METHOD OF AREA CALCULATION.

REF. DEED BOOK PP.

OCT 2 1985

SURVEY FOR

# AGNES G. PENNINGTON

LOCATED IN THE CITY OF GREER

| COUNTY: | COUNTY BLOCK MAP | STATE: |
|---|---|---|
| GREENVILLE | G - 22 - 8 - 1 | SOUTH CAROLINA |

| DATE: JUNE 12, 1981 | FIELD CHIEF: | DRAWN BY: |
|---|---|---|
| REVISED: | B. E. HUSKEY | L. B. MORROW |

SCALE 1" = 30'

-15 0 30 60 90

SOUTH CAROLINA REGISTERED B. E. HUSKEY

WOLFE & HUSKEY, INC. ENGINEERING and SURVEYING
P. O. BOX 35 LYMAN, S. C. 29365 3 OCO2 85 087

3 OCCD

81-E-13

A-3284