MICROFILMED

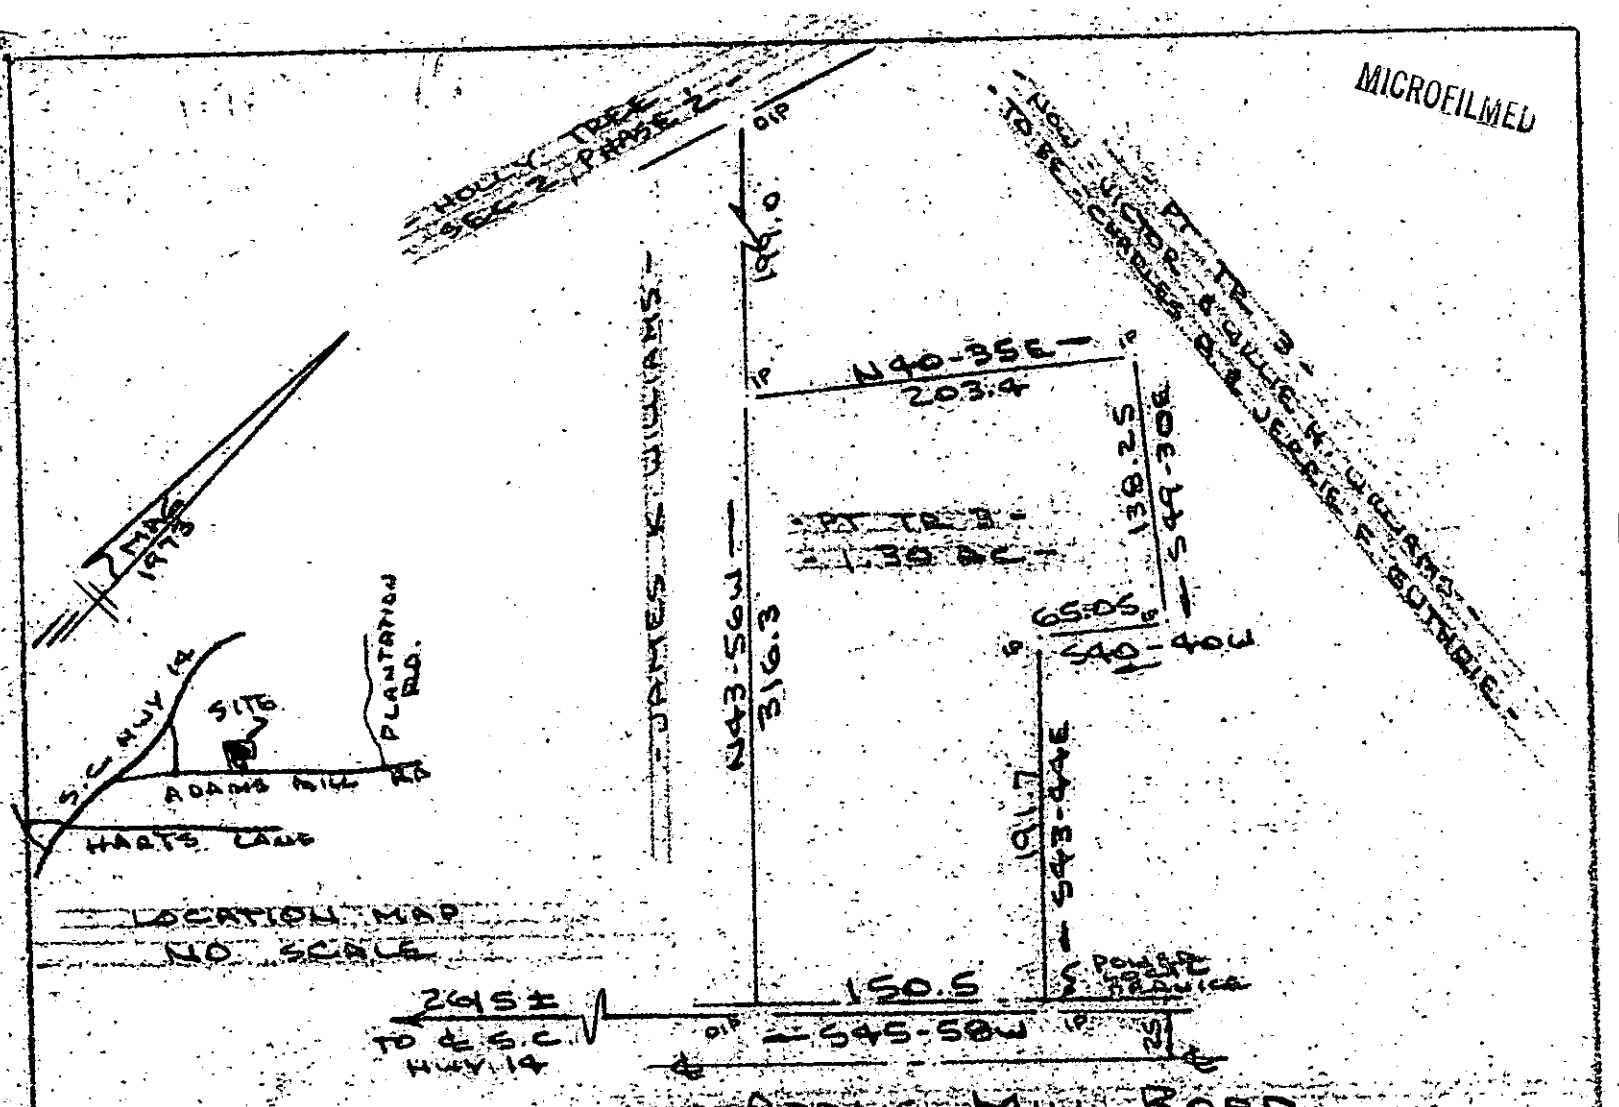

SURVEY FOR
VICTOR WILLIAMS & LILLIE H. WILLIAMS
NEAR SIMPSONVILLE, GREENVILLE CO., S.C.
SCALE: 1"=100' 10 DEC 1985

100 50 0 100

20572

FILED
GREENVILLE CO., S.C.
'85 DEC 19 12 34 PM
DONNIE S. TANKERSLEY
R.M.C.

REF: DEED BK 992 @ P. 134
ALSO PLAT BY C. O. RIDDLE
DATED 13 AUG 1973.

I Certify That The Ratio Of Precision Of The Field Survey Is 1/5000+ As Shown Hereon And That The Area Determined By D.M.D. Method Of Area Calculations.

12-F-92

R. B. Bruce

R. B. BRUCE, PLS # 1932

CAROLINA SURVEYING CO
112 MANLY ST
GREENVILLE, S.C.

Recordable Plat

542.2-1-PT 66.7

2 DEC 19 85 1319

3.00CT