pt 643.2-1-9 MICROFILMED

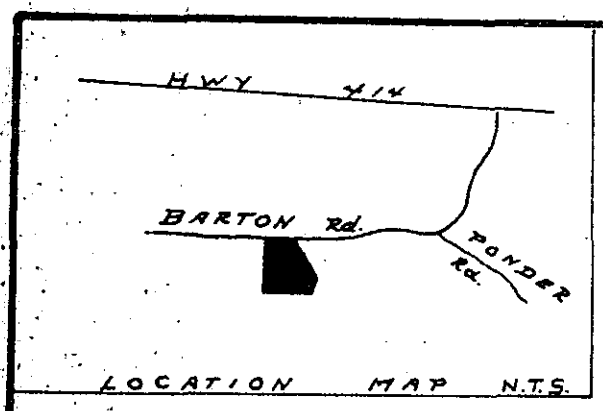

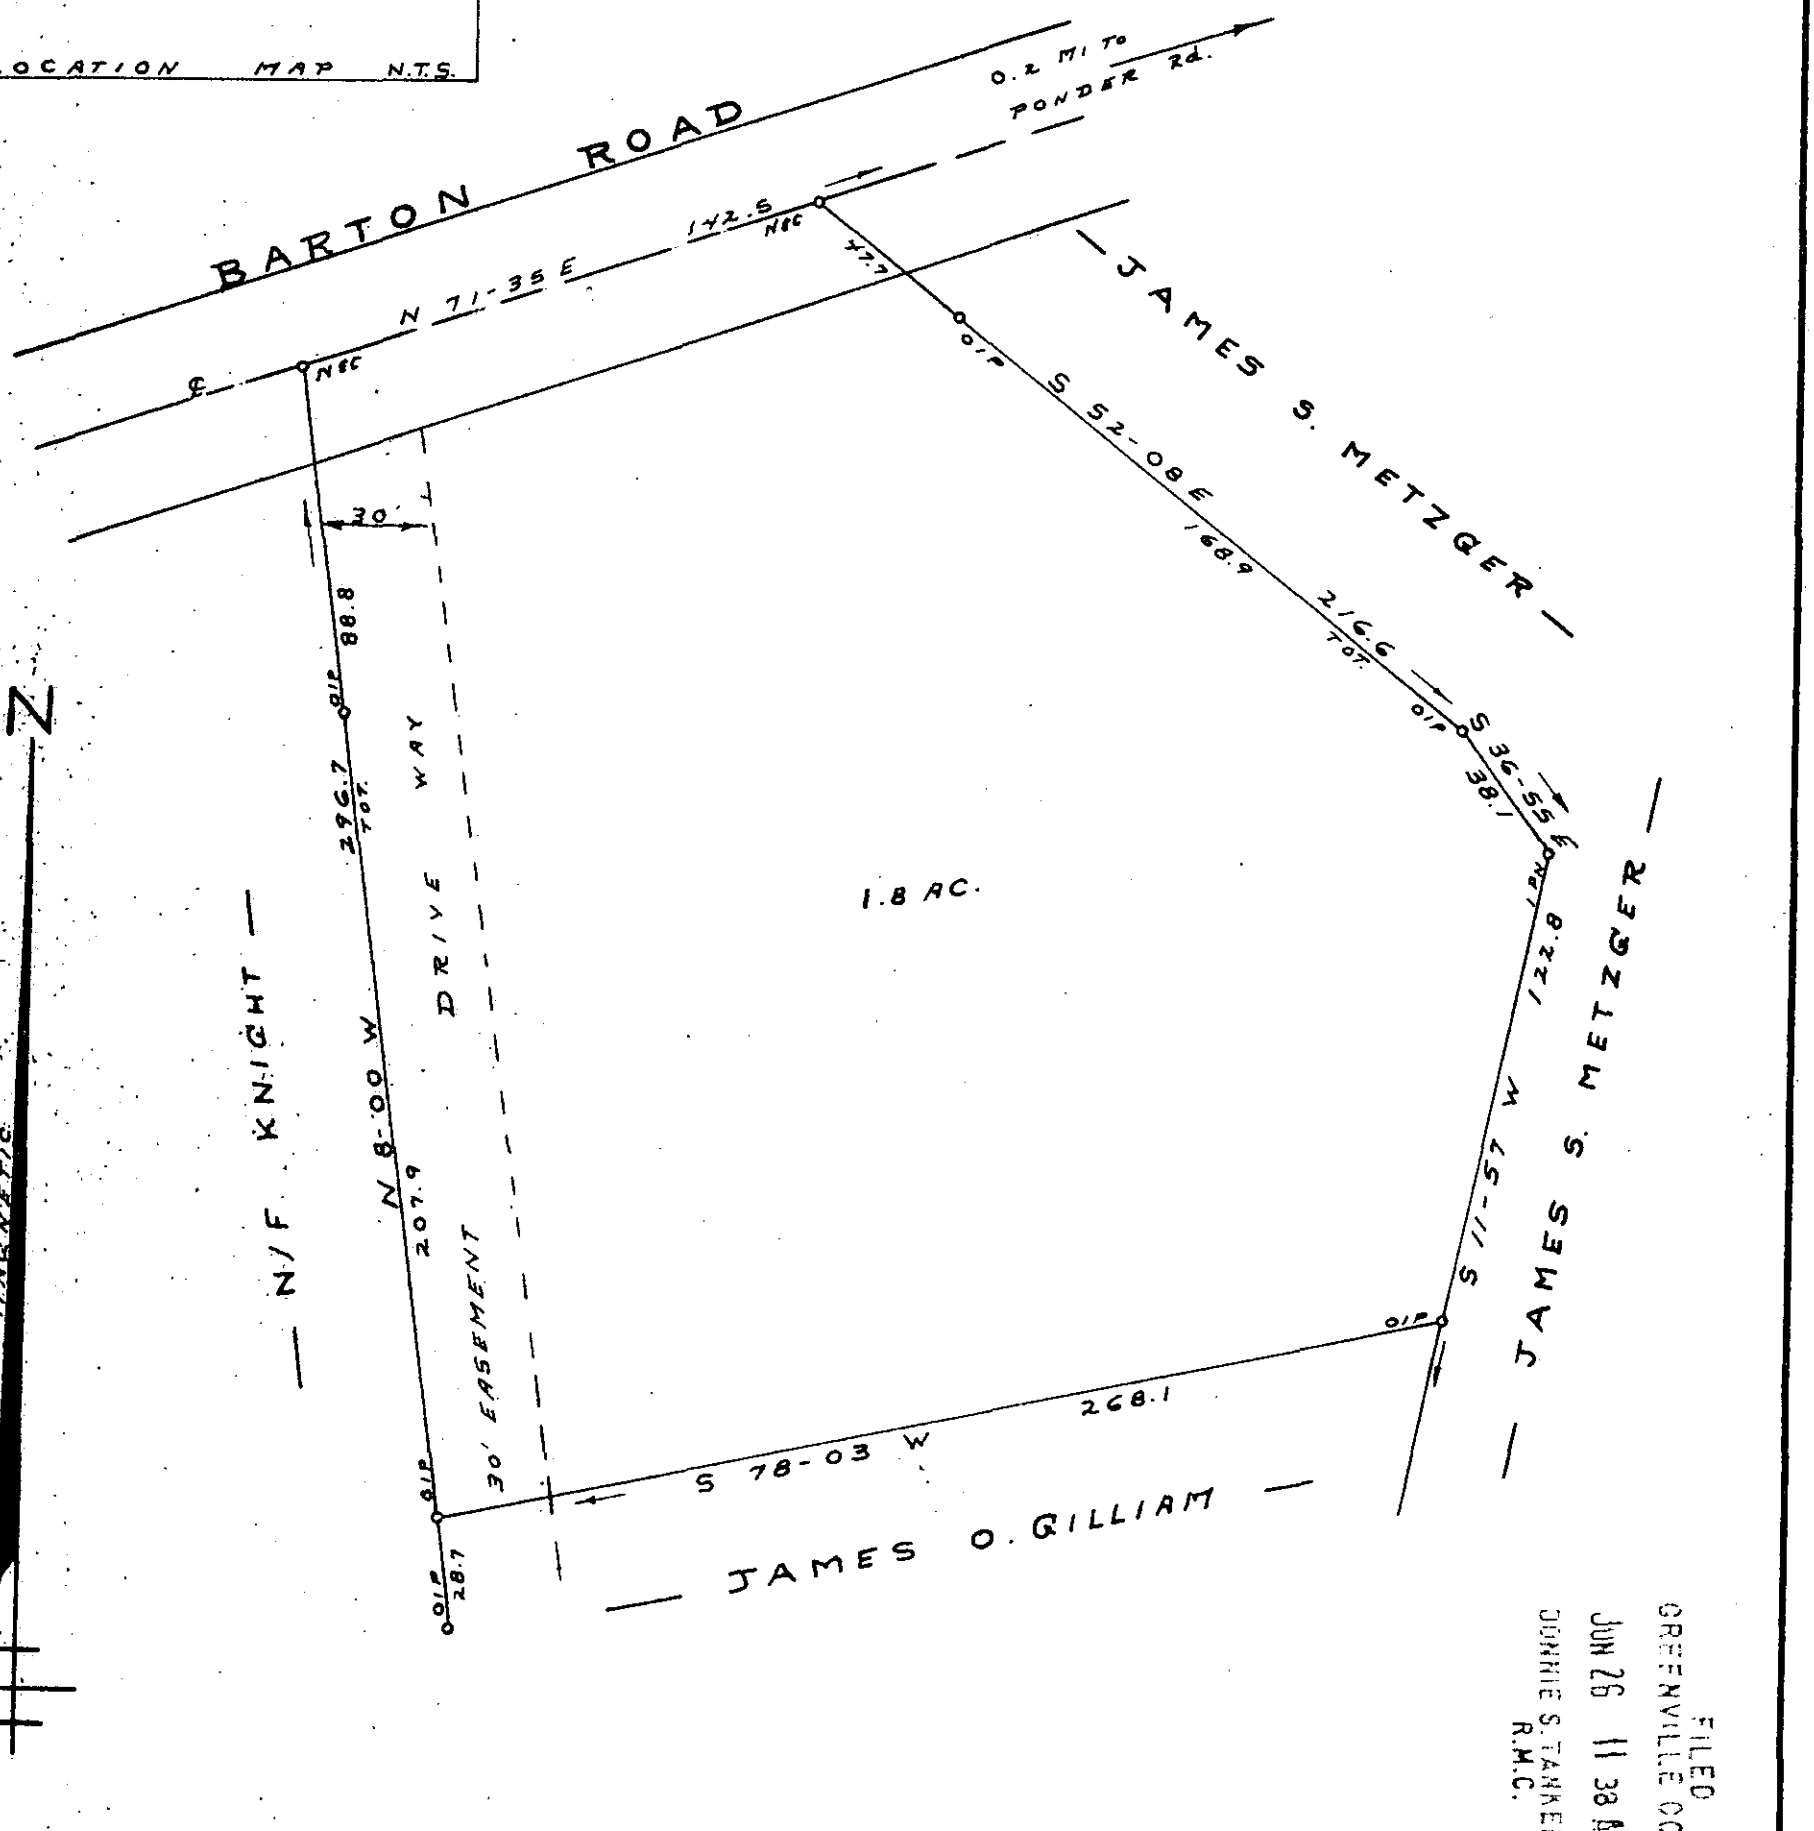

FILED
GREENVILLE CO. S. C.
JUN 26 11 38 AM '86
JOHNNIE S. TANKERSLEY
R.M.C.

JUN 26 1986

12-4-66

43650

SURVEY FOR

JAMES O. GILLIAM
RHONDA K. GILLIAM

NEAR TIGERVILLE GREENVILLE CO.

SOUTH CAROLINA

JUNE 19, 1986

STG JUN 26 86 11:5

JEFFERY M. PLUMBLEE, INC.
LAND SURVEYING
P.O. BOX 788
TRAVELERS REST, S. C. 29690
(803) 834-4426

4500.00

I Hereby Certify That The Ratio Of Precision Of The Field Survey Is 1/5000 As Shown Hereon And The Area Was Determined By Computer

SURVEYOR P.L.S. # 7881

50 25 0 25 50 100

SCALE 1" = 50'

F. B. 85 6Y32-1-Pt. 9