MICROFILMED

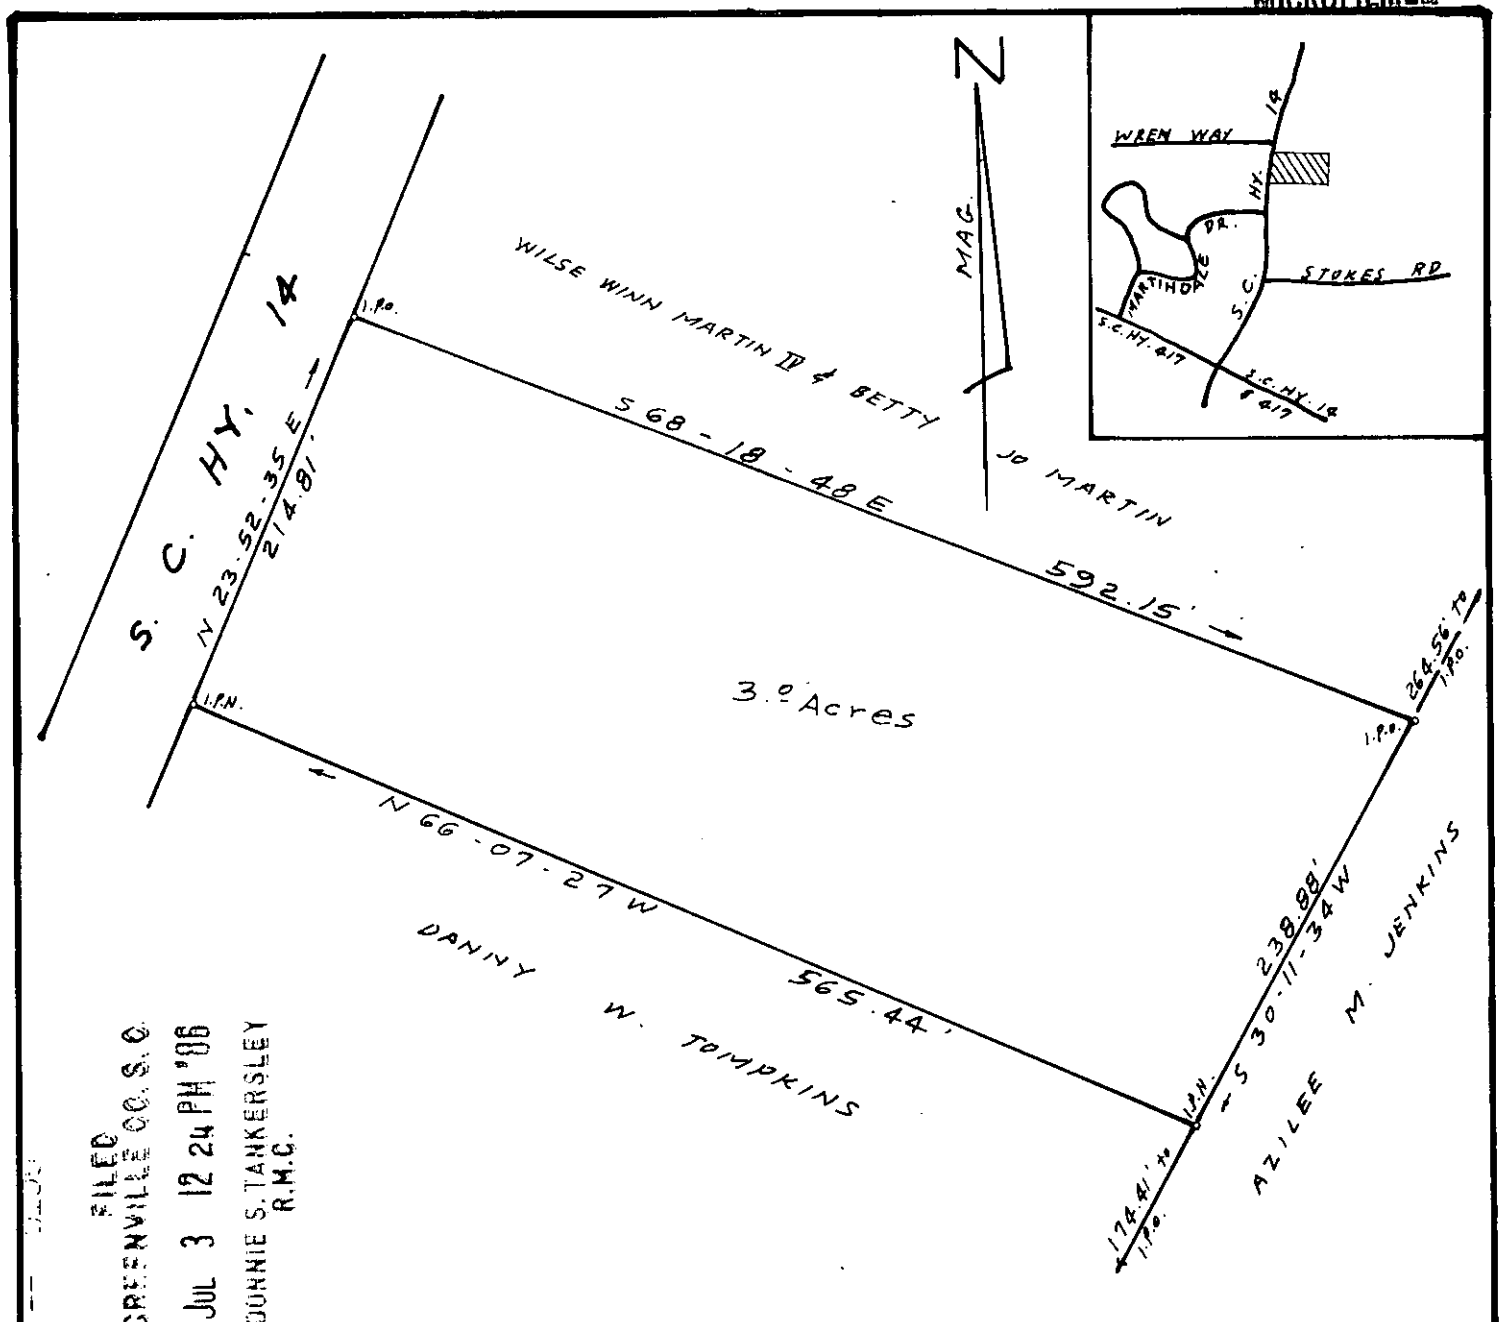

FILED
GREENVILLE CO. S.C.
JUL 3 12 24 PM '86
JOHNNIE S. TANKERSLEY
R.M.C.

I CERTIFY THAT THE RATIO OF PRECISION OF THE FIELD SURVEY IS 1/5000 AND AREA WAS COMPUTED BY DMD METHOD.

SURVEY FOR
WILSE WINN MARTIN IV AND BETTY JO MARTIN
NEAR SIMPSONVILLE - GREENVILLE CO. S.C.
SCALE 1" = 100'
JUNE 27, 1986

100 50 0 100

671

12-X-36

JUL 3 1986

SOUTH CAROLINA REGISTERED NO. 1347 LAND SURVEYOR

R.L.S. #1347 C.D. RIDDLE SURVEYING CO.

F.B. E-86

3.00CI

3 ll 3 86 584