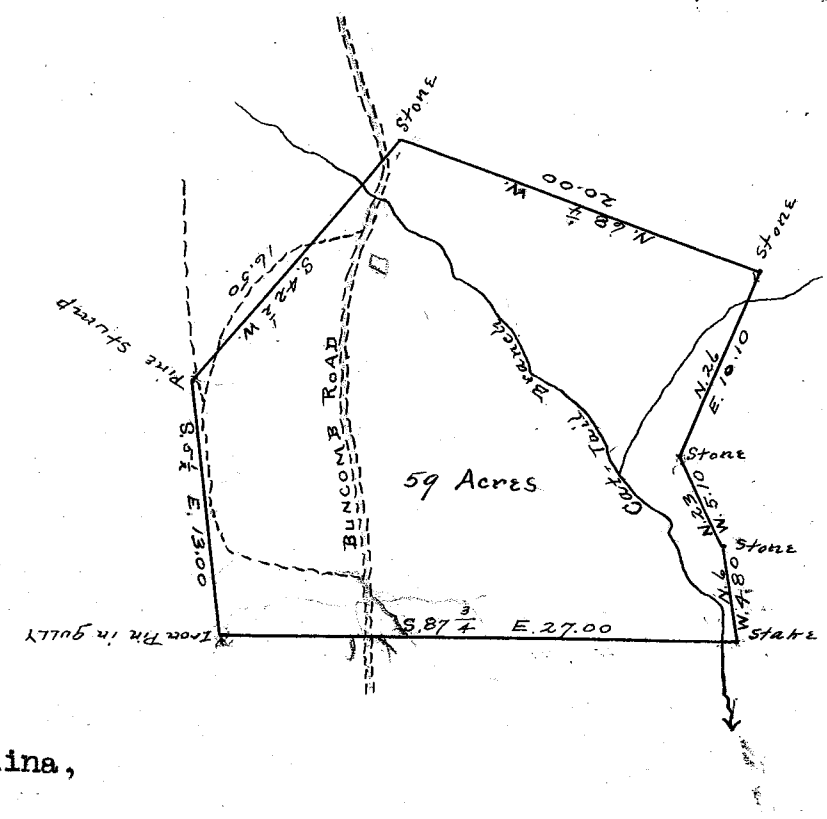

State of South Carolina,

County of Greenville.

The above plat is a true representation of Lot No. 2, in the division of the Estate of J.J. Benson Deceased.

Surveyed May 20th, 1910. Recorded Feby. 25th, 1911

B.F. Neves. and copied by James R. Bates.

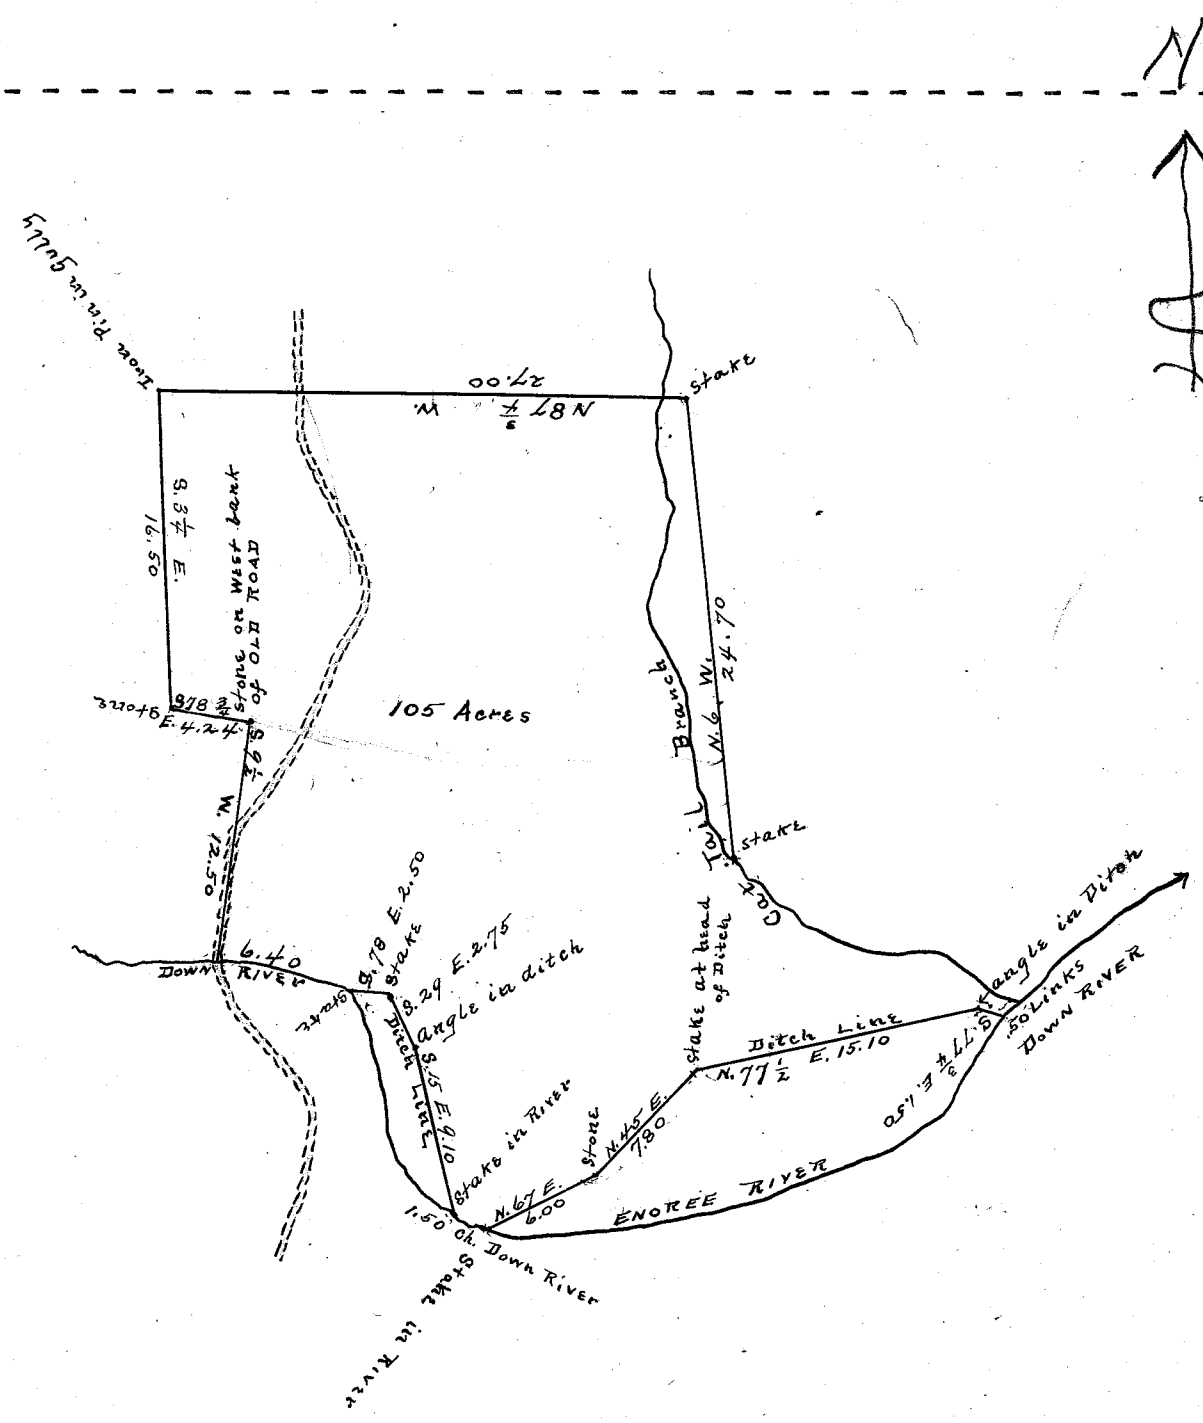

State of South Carolina,

Greenville County.

The above Plat is a true representation of Lot No. 1, in the division of the Estate of J.J. Benson,.

Surveyed May 20th, 1910.

B.F. Neves. Recorded Feby. 25th, 1911.

and copied by James R. Bates.