NOTE: THIS PROPERTY HAS BEEN IMPROVED AND THE LOTS ARE ESTABLISHED SO AS TO CONFORM TO THE HOUSE LOCATIONS

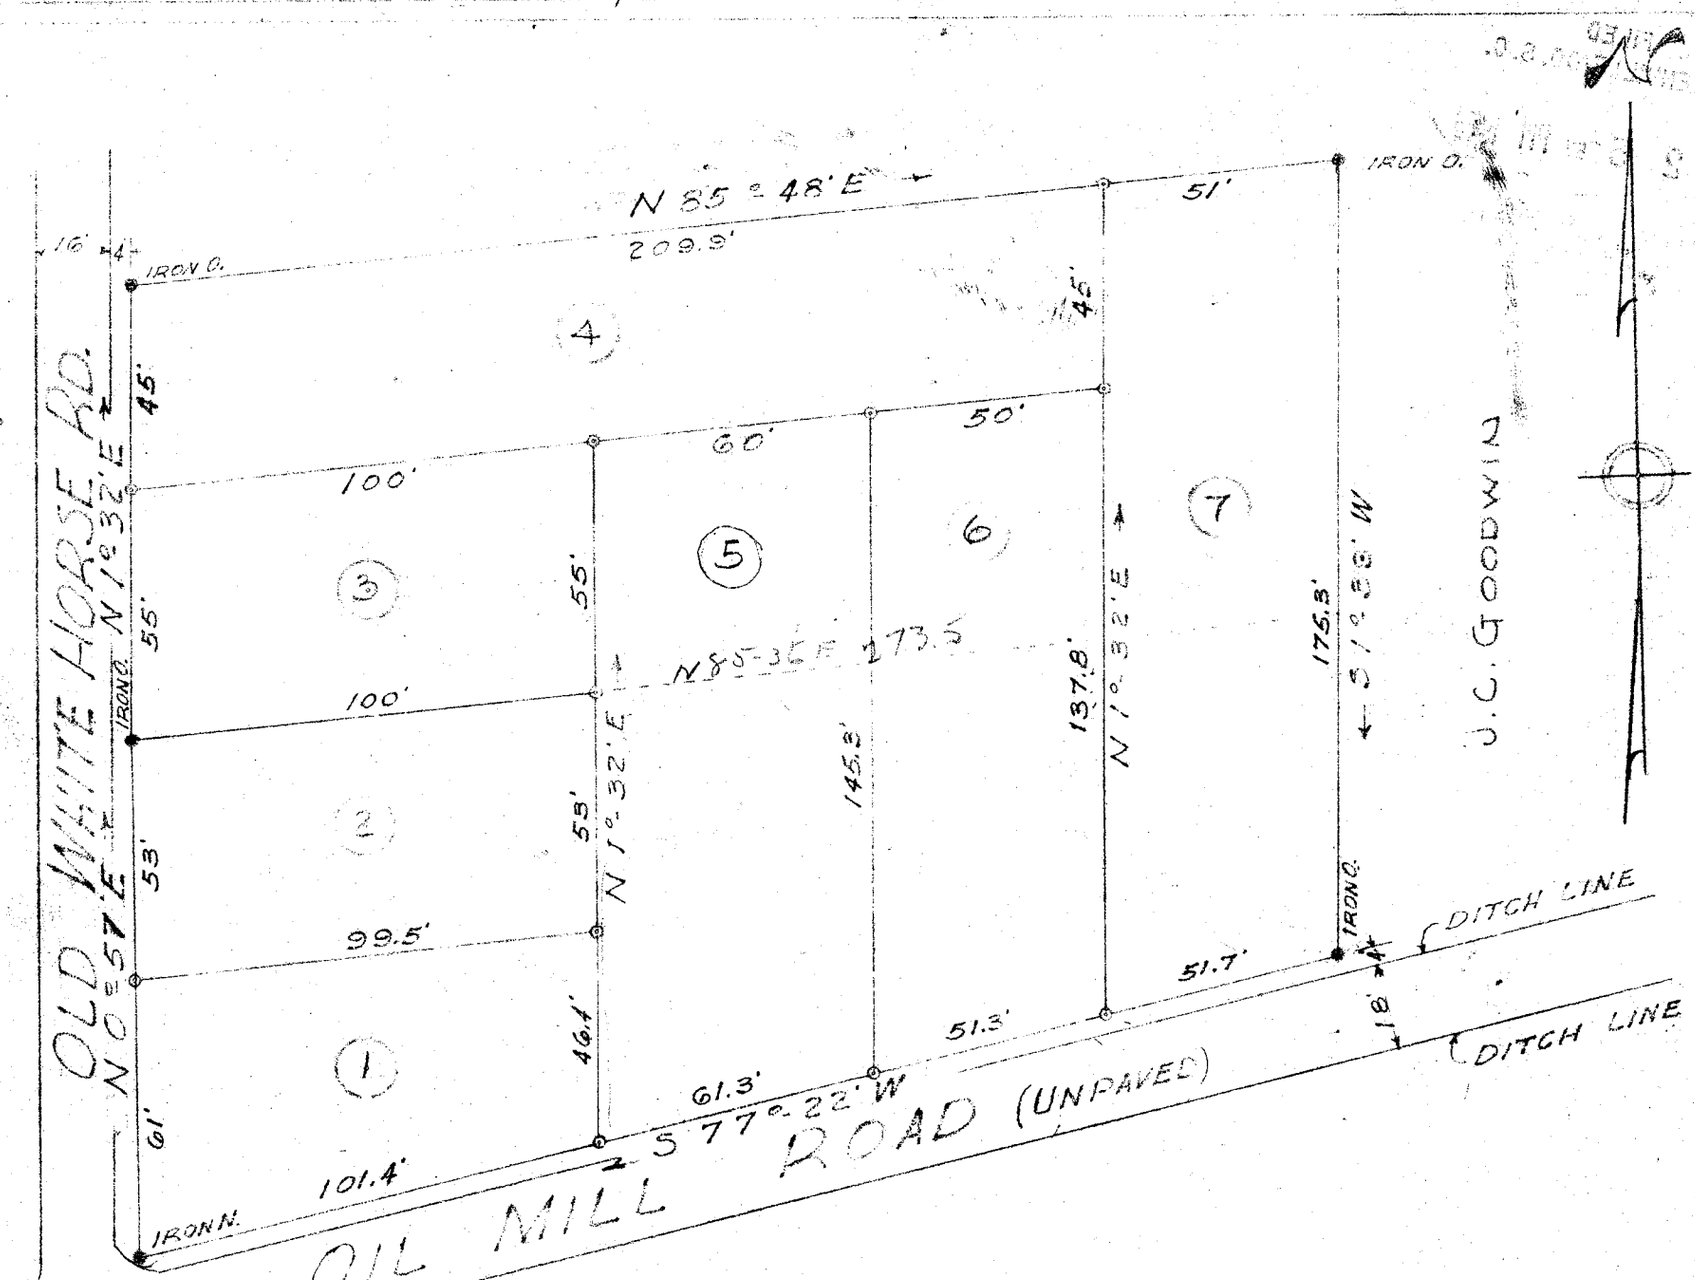

AUG - 2 1946

13132

R E S U B D I V I S I O N

FOR

CENTRAL REALTY CORP.

GREENVILLE COUNTY, S.C.

PICKELL & PICKELL ENGRS.

GREENVILLE, S.C.

SCALE: 1" = 40' DATED: JULY 25, 1946

Approved as old subdivision
J. E. Adams
City Engineer
Greenville, S.C.
August 2, 1946.

#13132 Filed This 2 day of Aug 19 46.
And Recorded in Vol. B Page 82 at M.
Ollie Farnsworth
Register Mesne Conveyance Greenville County, S.C.