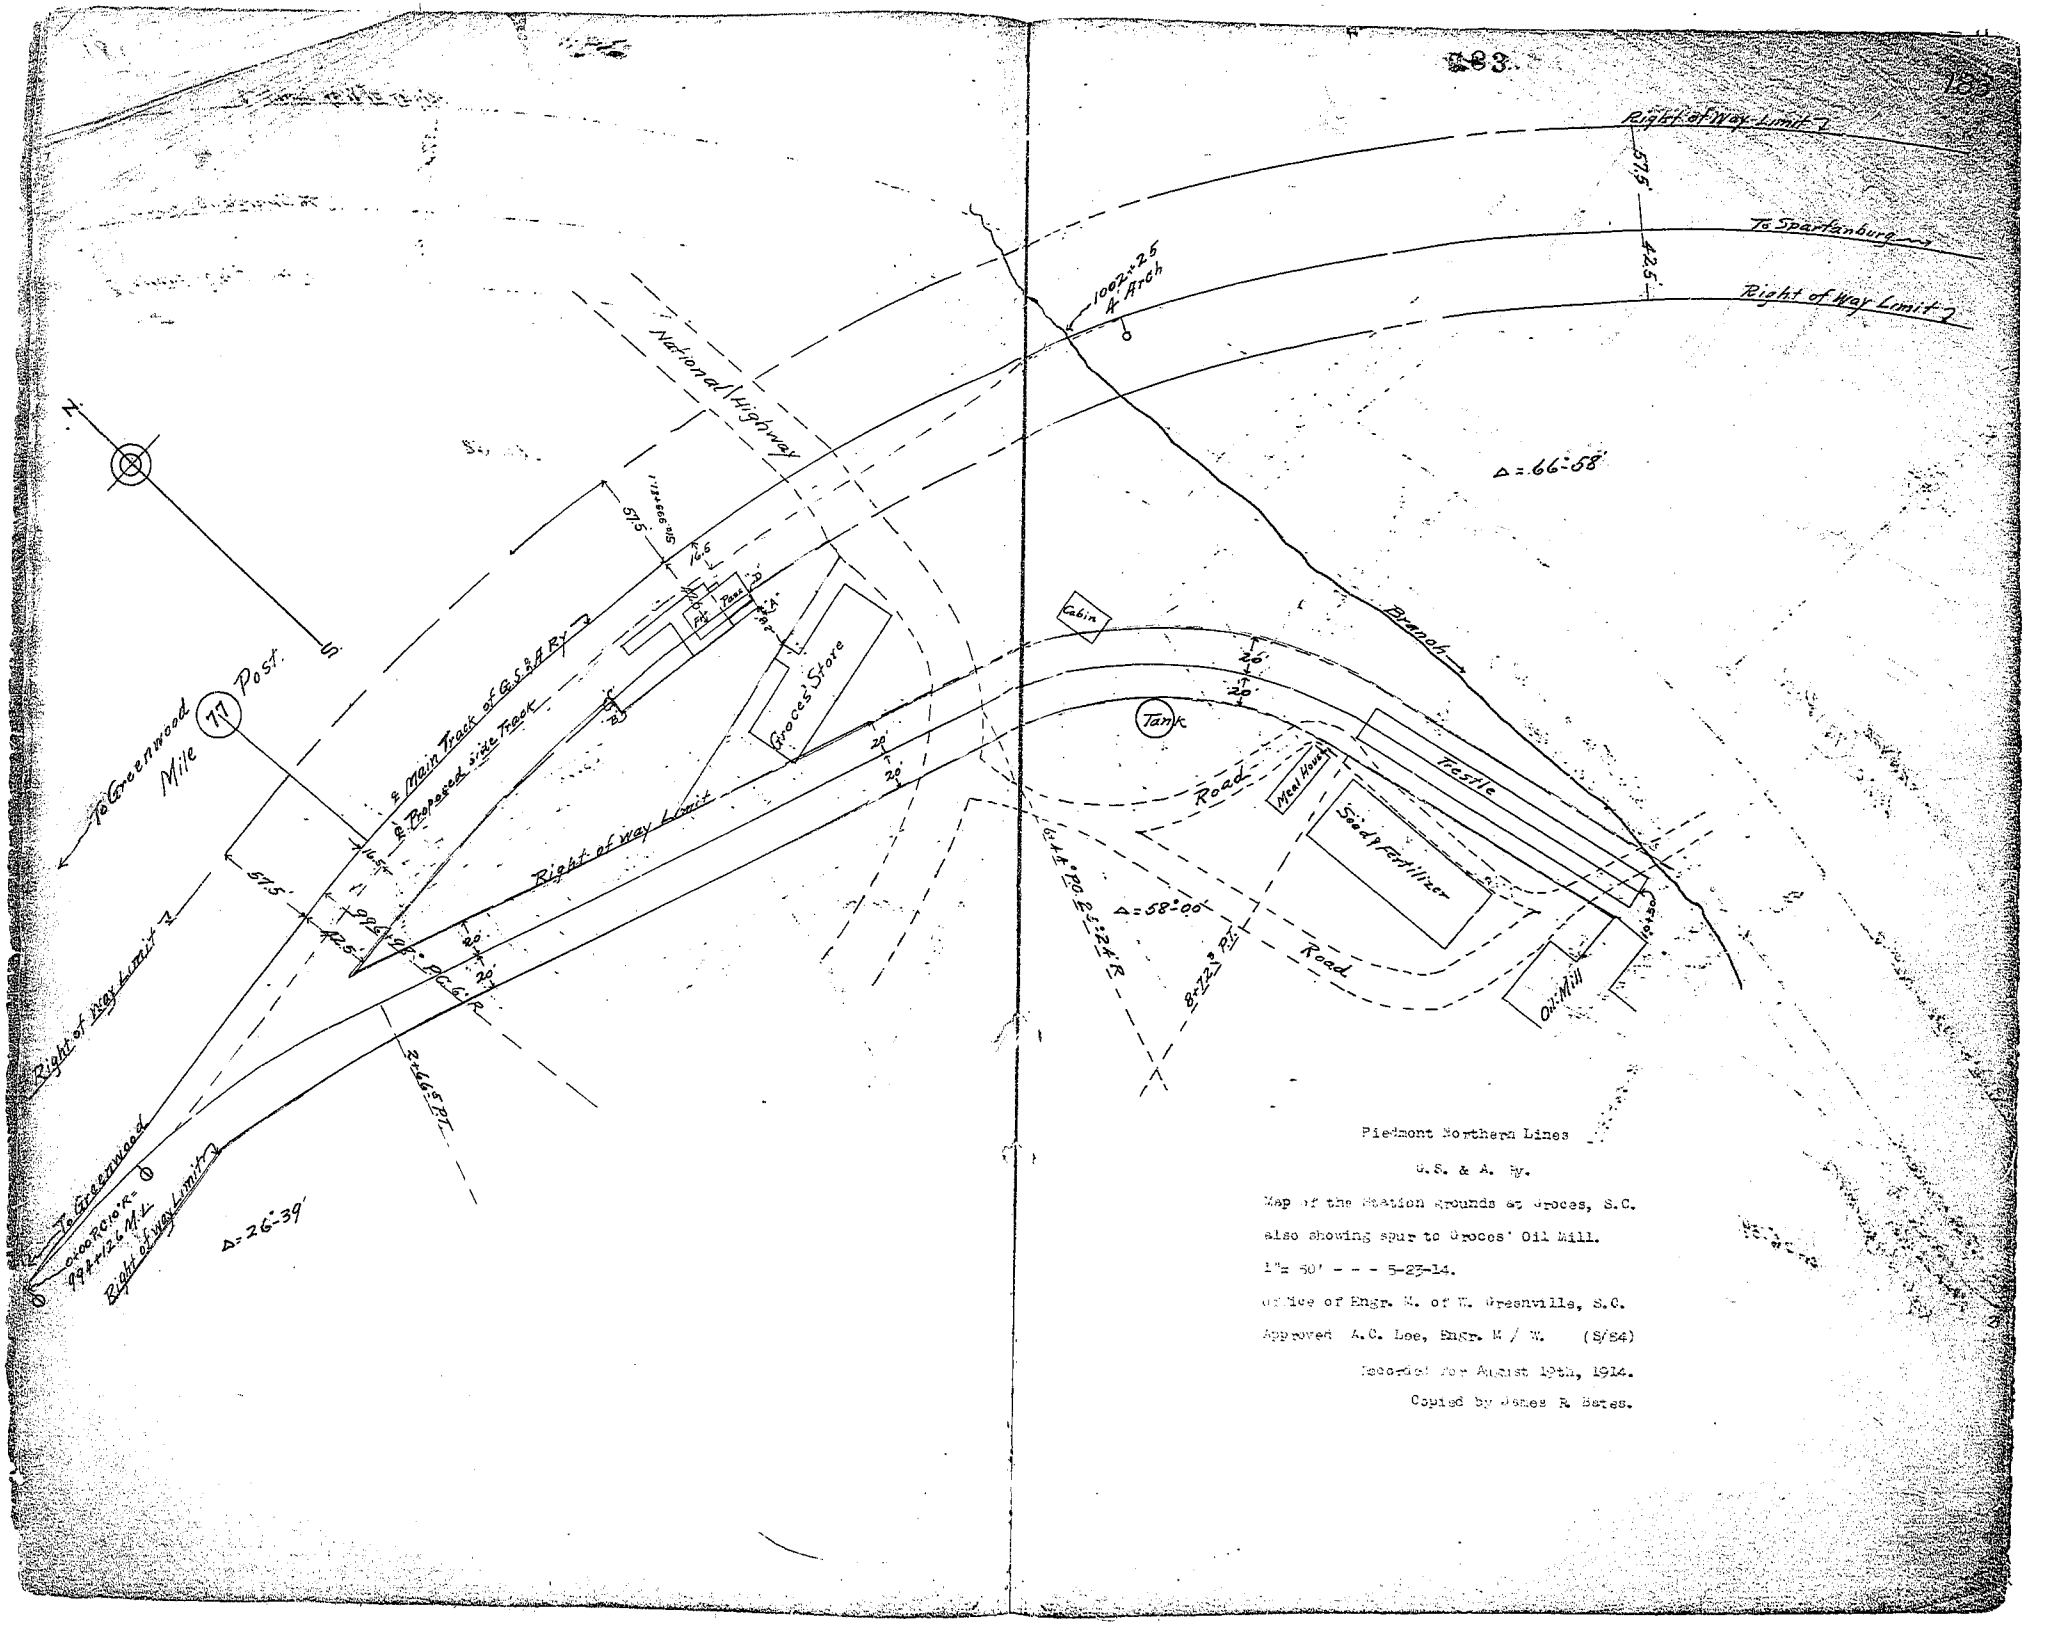

Piedmont Northern Lines

G.S. & A. Ry.

Map of the Station Grounds at Groces, S.C.

also showing spur to Groces' Oil Mill.

1"= 50' - - - 5-27-14.

Office of Engr. M. of W. Greenville, S.C.

Approved A.C. Lee, Engr. M / W. (S/S4)

Recorded Nov August 19th, 1914.

Copied by James R. Bates.