Plat Book L-Page 4

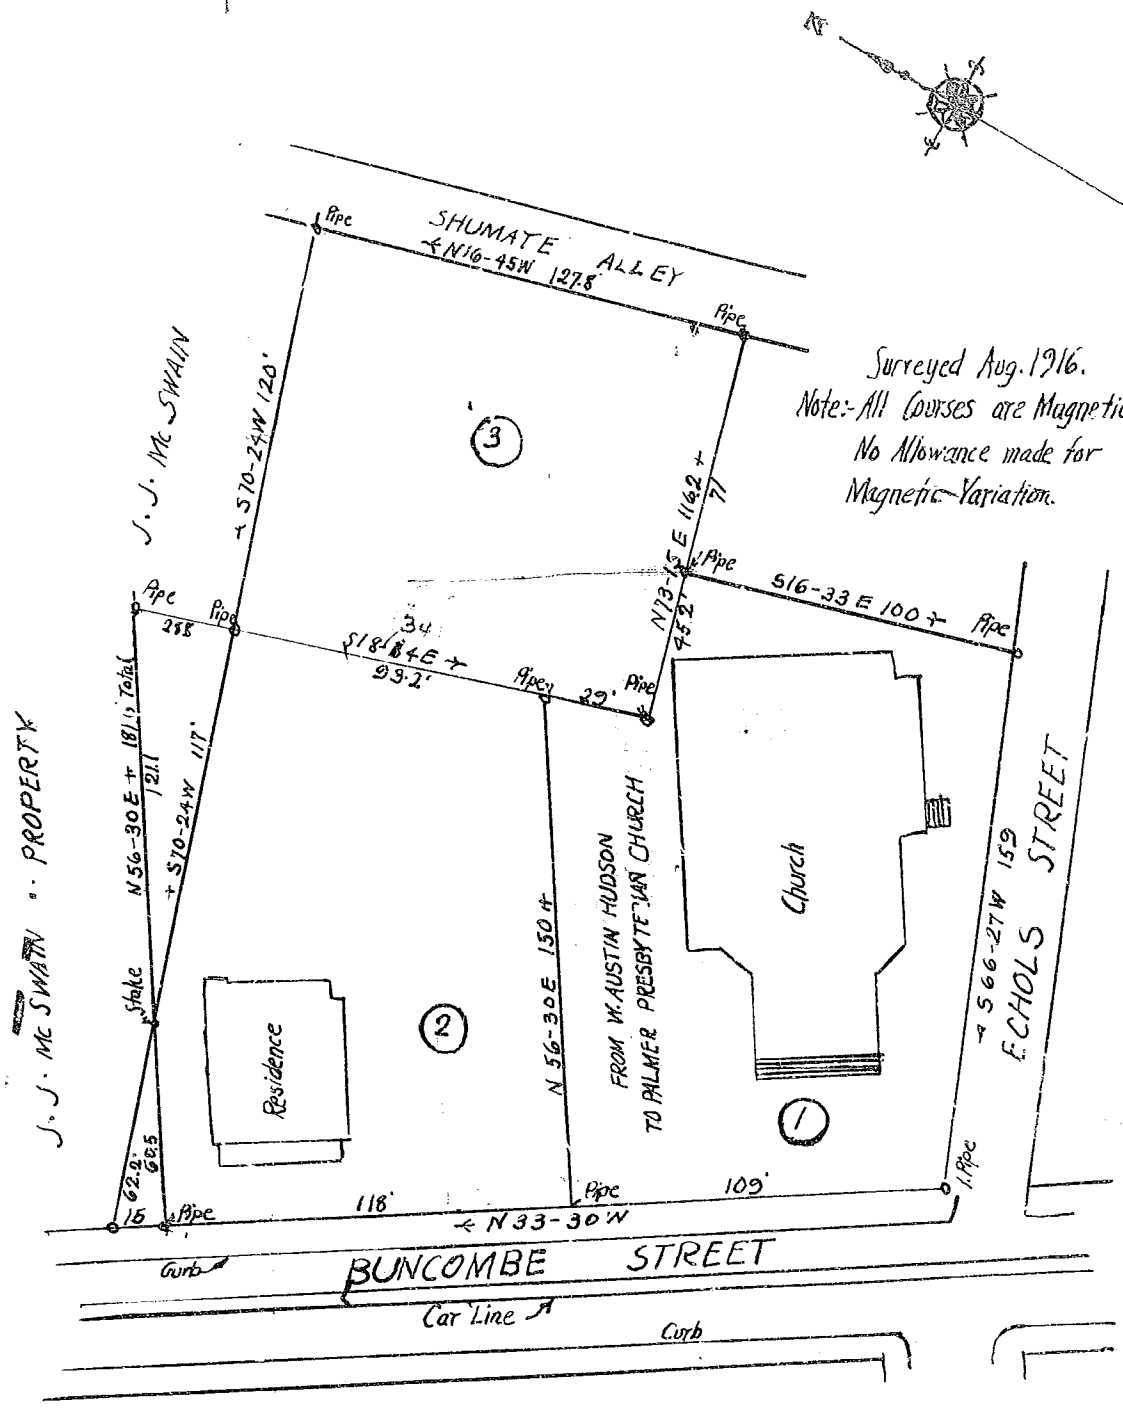

PROPERTY OF
W. AUSTIN HUDSON
GREENVILLE, S. C.

SCALE OF FEET

0 40 80 120 160

Field Book 16
JOB 243-1

R. E. DALTON, ENGR
GREENVILLE, S. C.

For Deed See Vol 91 Pages 56 & 57

Recorded Sept. 2, 1916