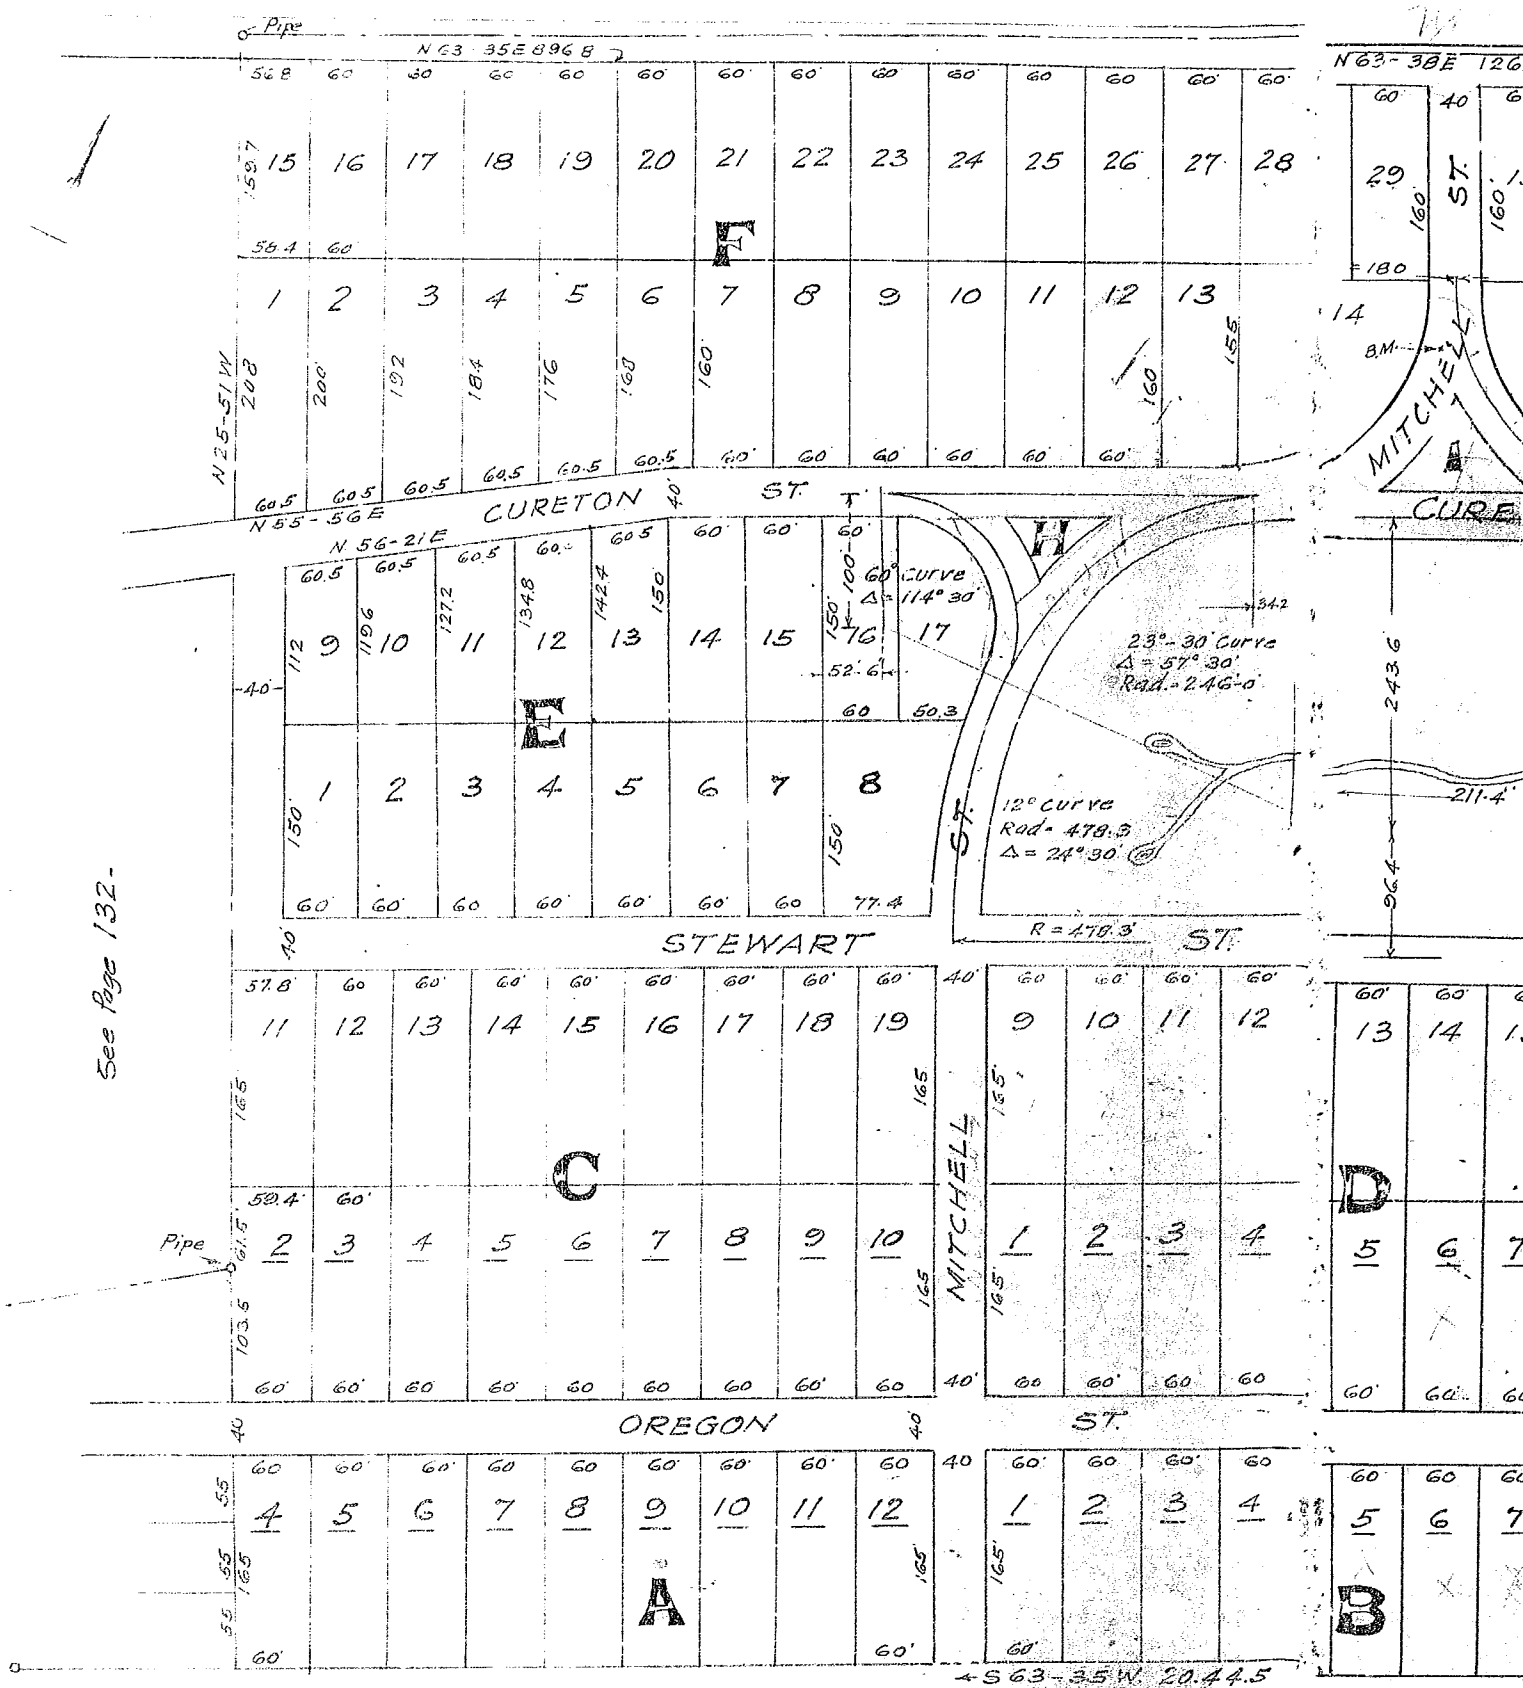

NUMBER OF LOTS.

BLOCK	A	12	LOTS
"	B	8	"
"	C	19	"
"	D	16	"
"	E	17	"
"	F	29	"
"	G	29	"
"	*H		
"	*I		
"	J	11	
"	*K		
"	L	6	
"	M	8	
"		153	

NOTE: Lots with Numbers underscored have been staked out.

B.M. On Top of Large Rock in Mitchell St near Block I Elev. 200.0 Note Books 451-473

NOTE: This Plat Supersedes Plat of Same Property. Recorded in this Book Page 66.

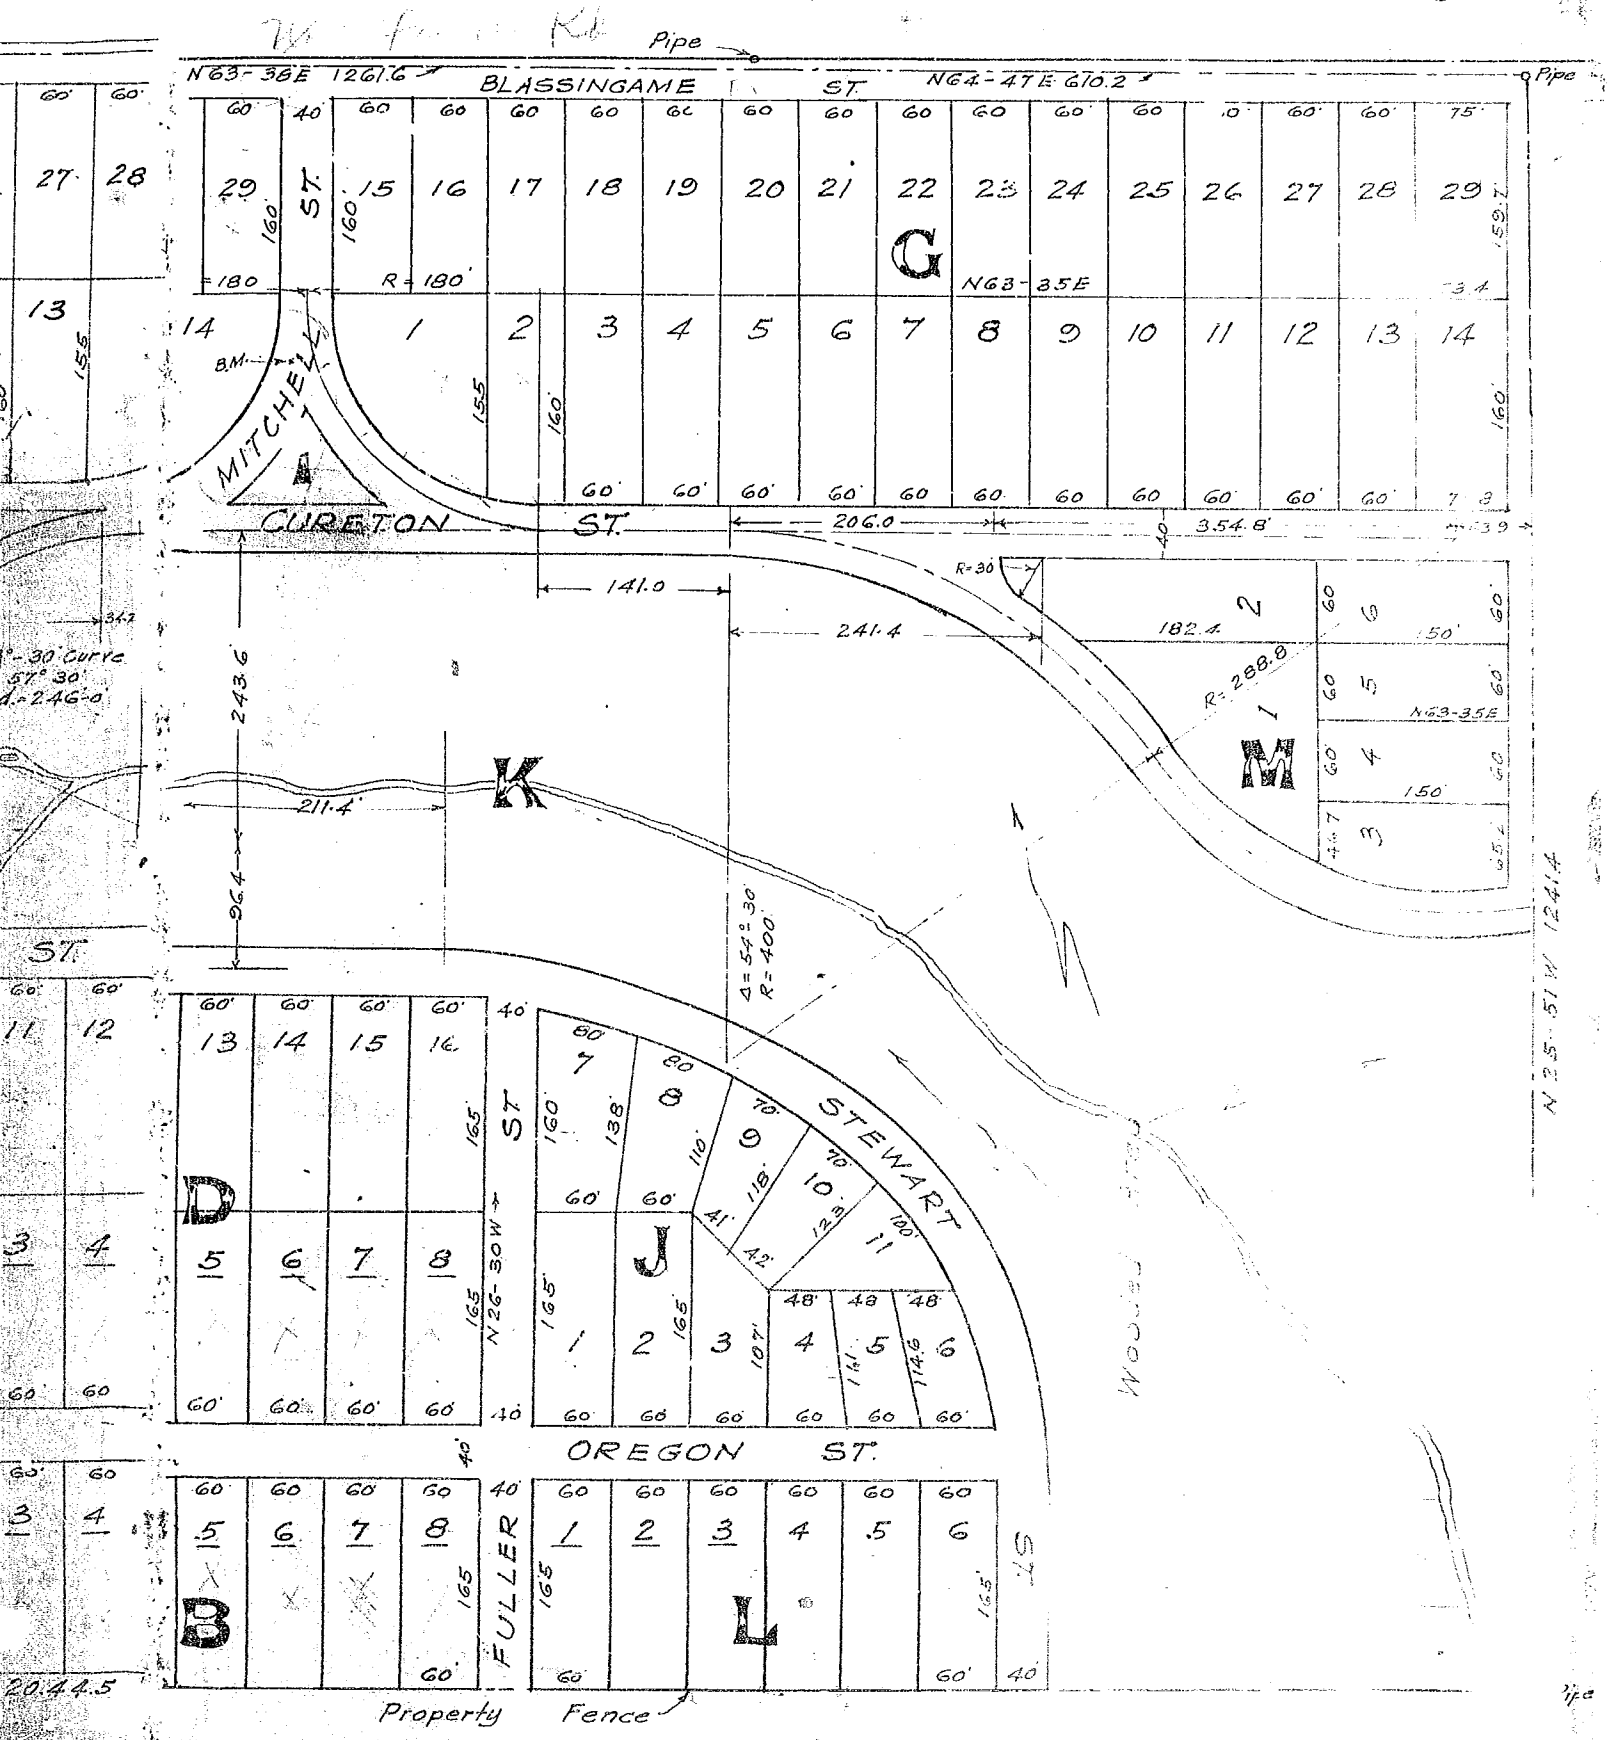

KANATENAH

PROPERTY OF

F. A. LAWTON

GREENVILLE CO. S. C.

Scale 1" = 100' Aug 25, 1923.

T. E. KIDRINE & CO.