Plat Book H Page 64

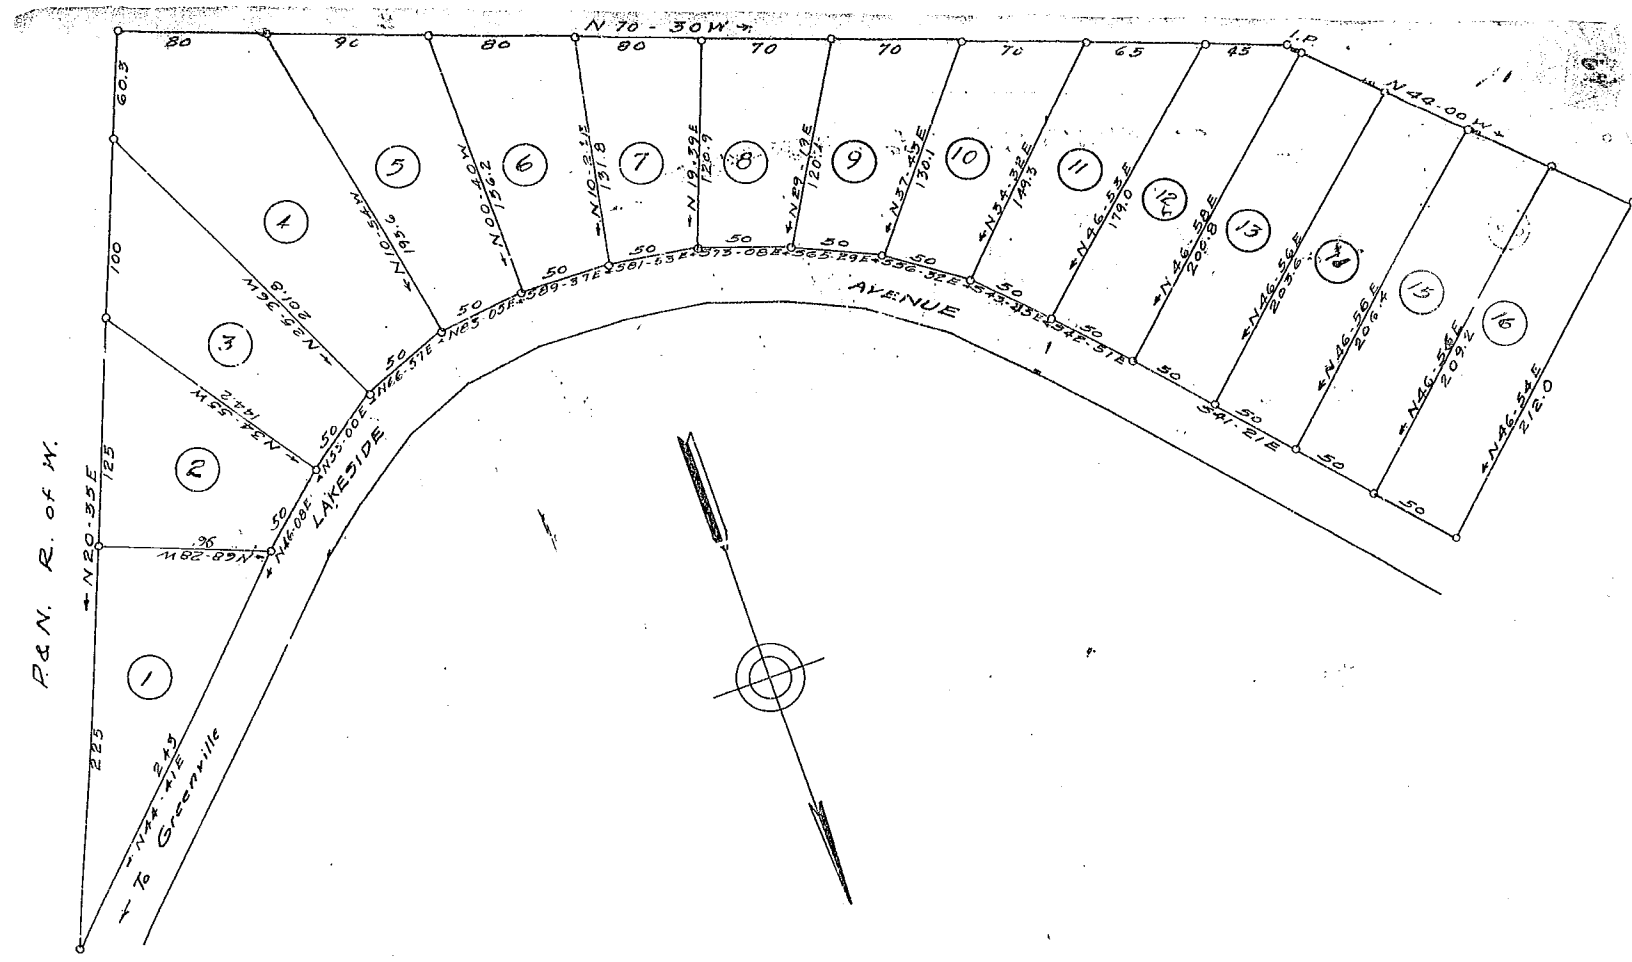

LAKESIDE REALTY CORP.

SECTION "A"

GREENVILLE COUNTY

SCALE 1" = 50' JUNE 1927.

W. M. RAST ENGINEER.

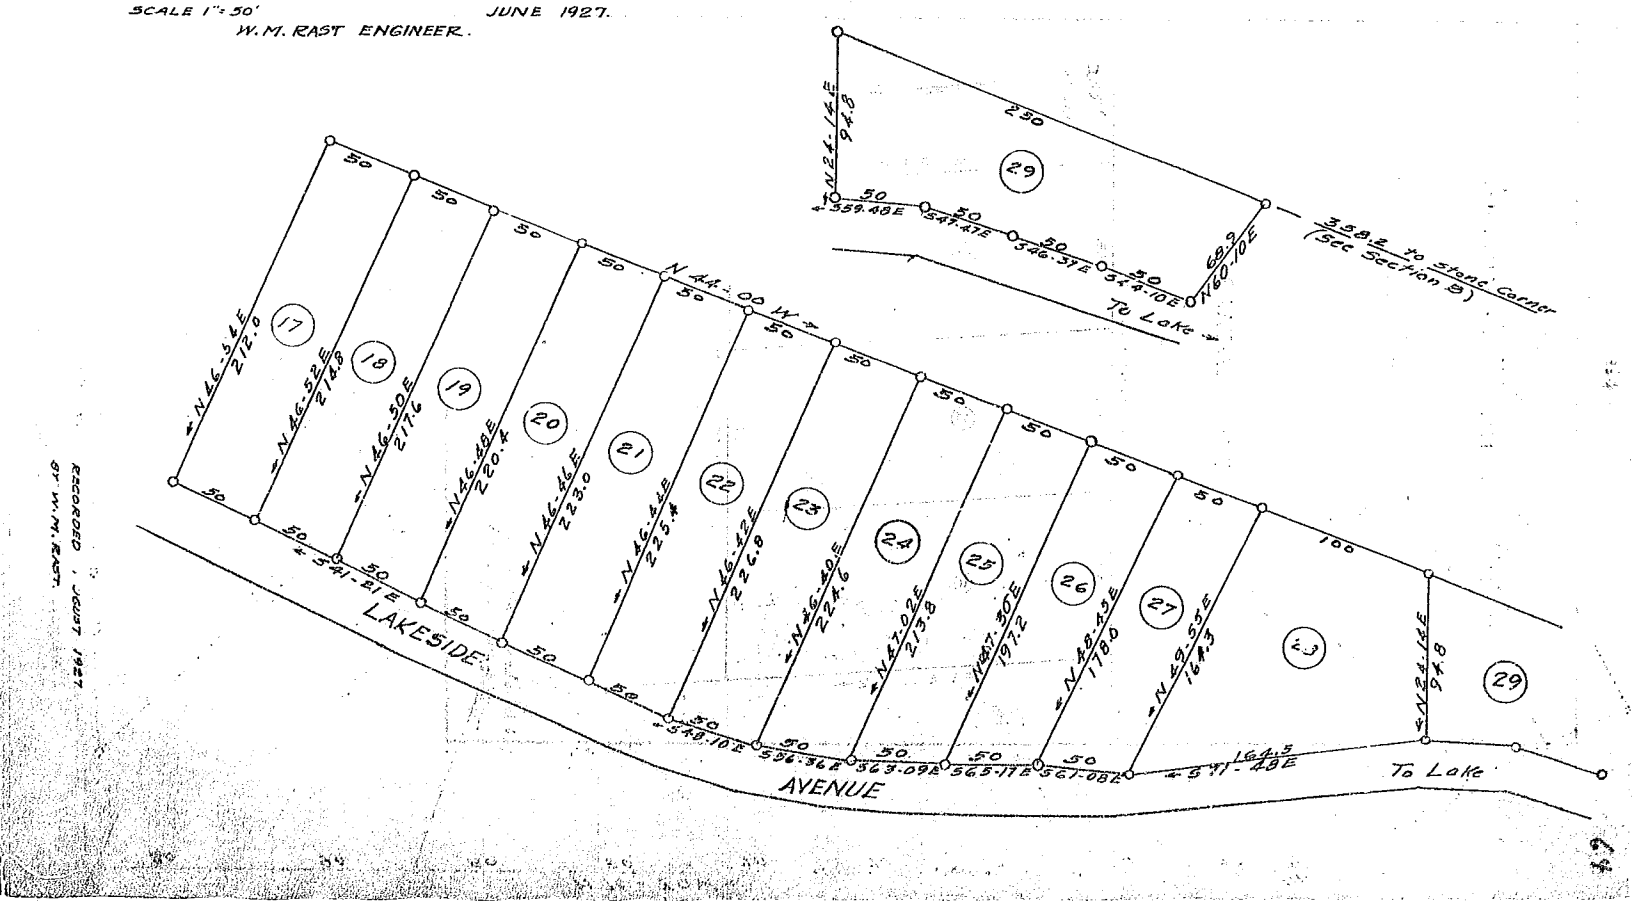

RECORDED JULY 1927 BY W. M. RAST.