FILED THIS 21 DAY OF March 1936
AND RECORDED IN VOL. I PAGES 4+5
Ira A. Gresham
Register Mesne Conveyance
Greenville County, S. C.
3167
at 12:30 P.M.
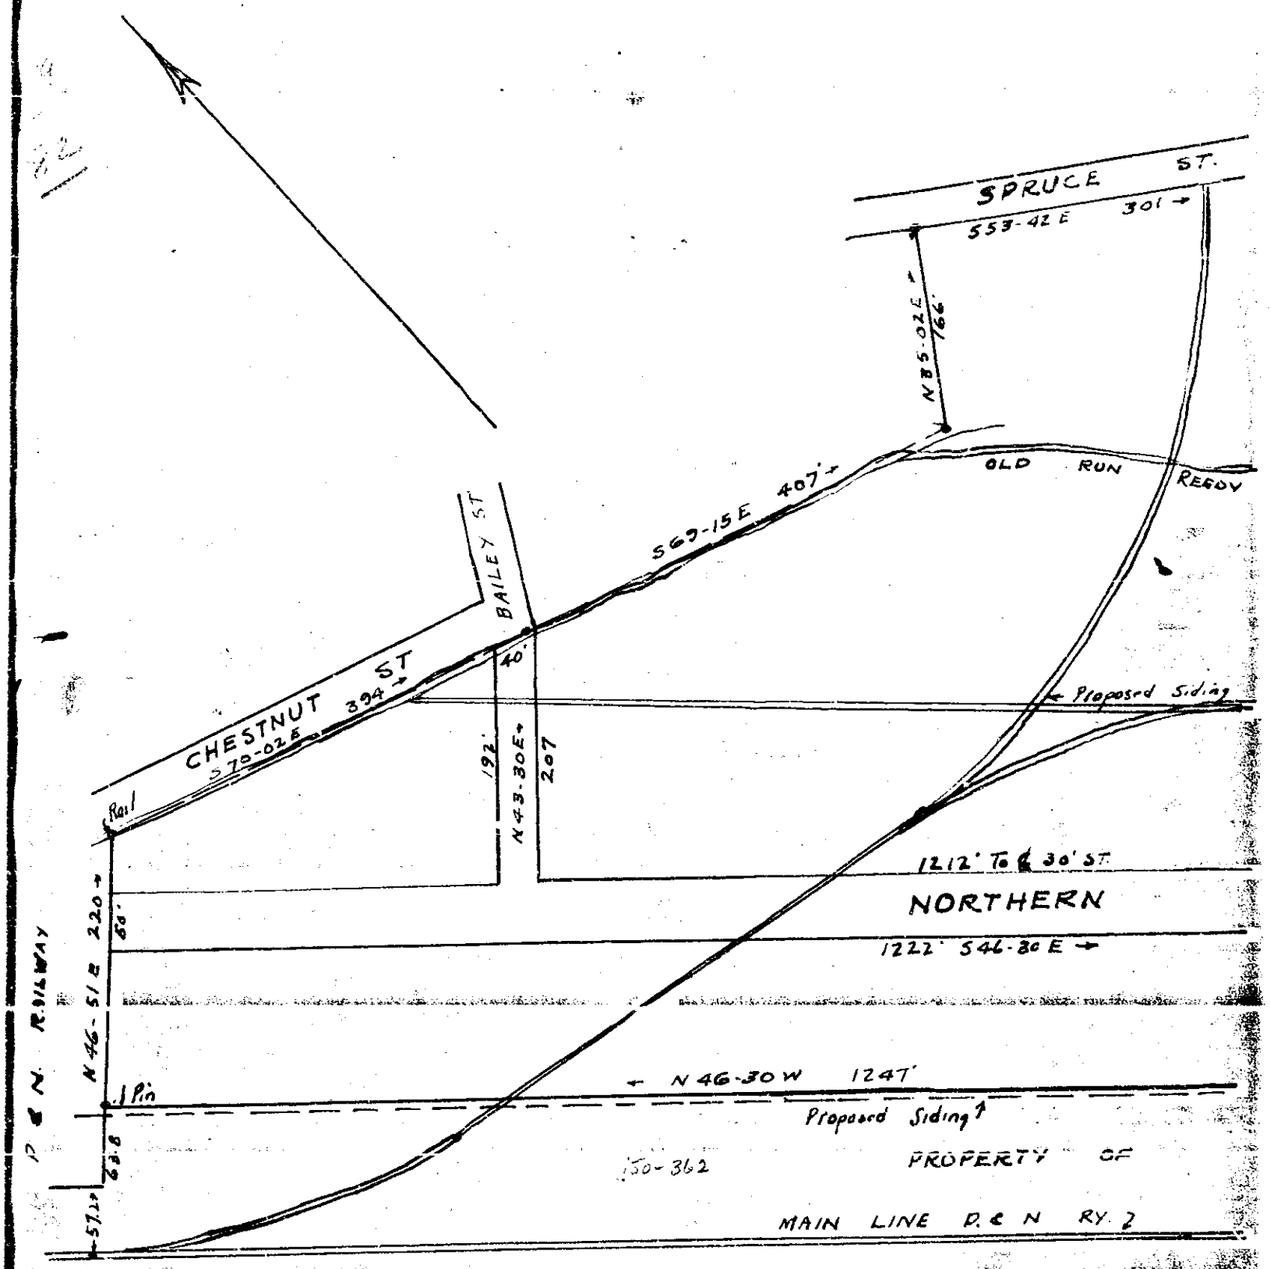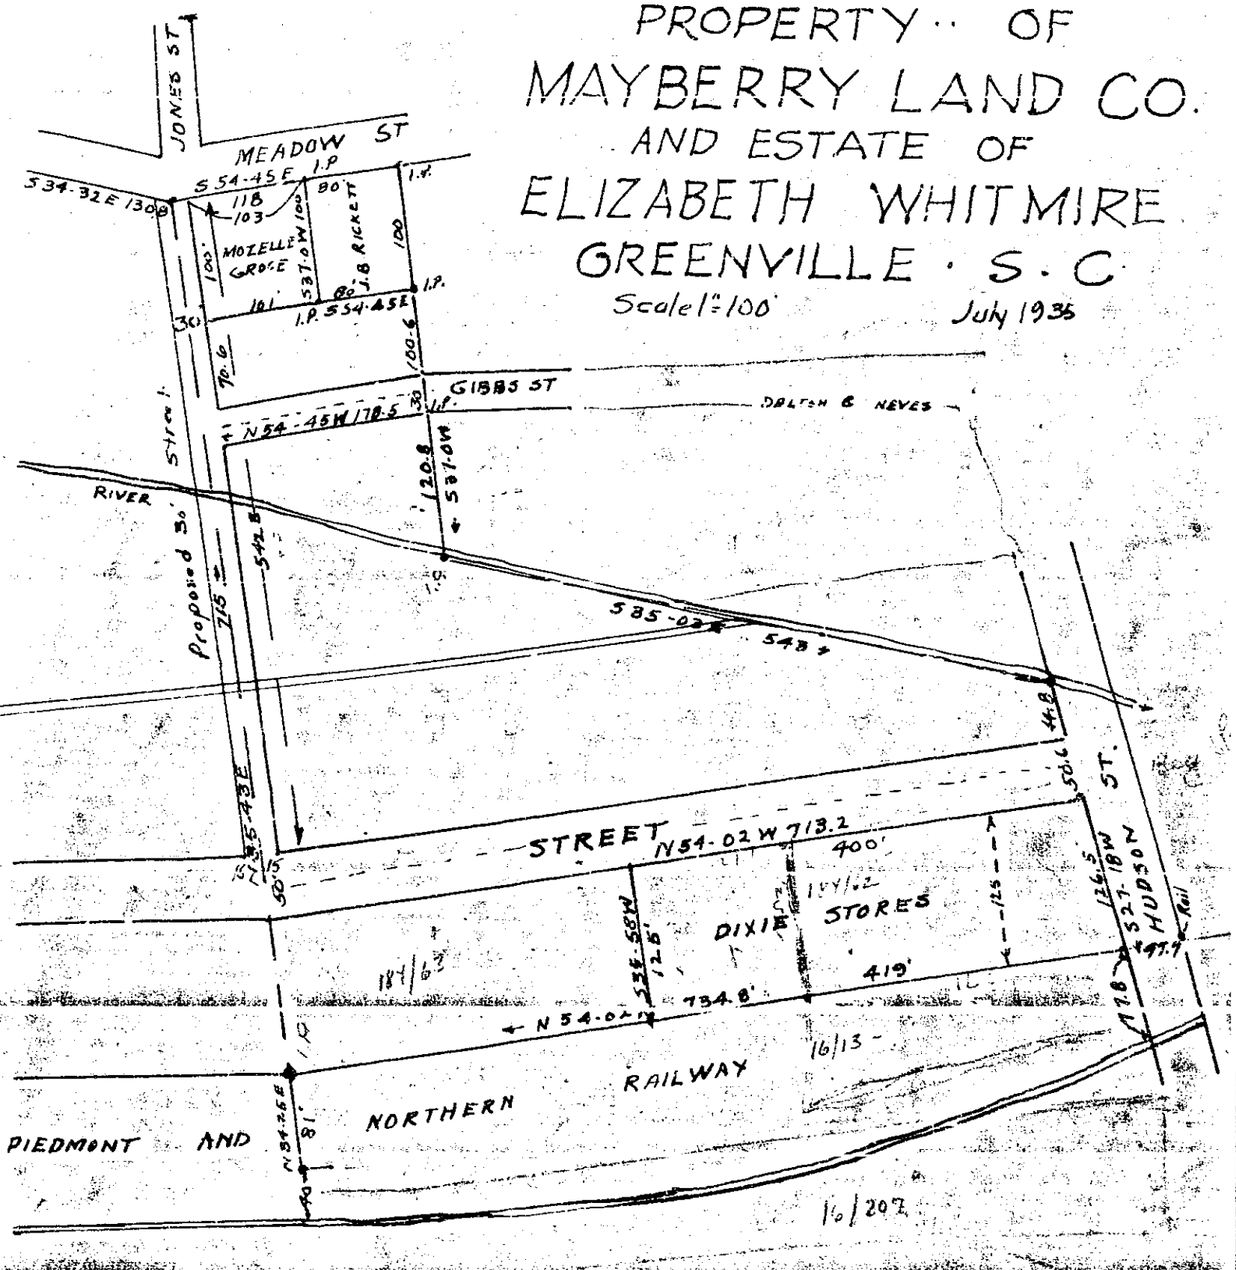
Page 5