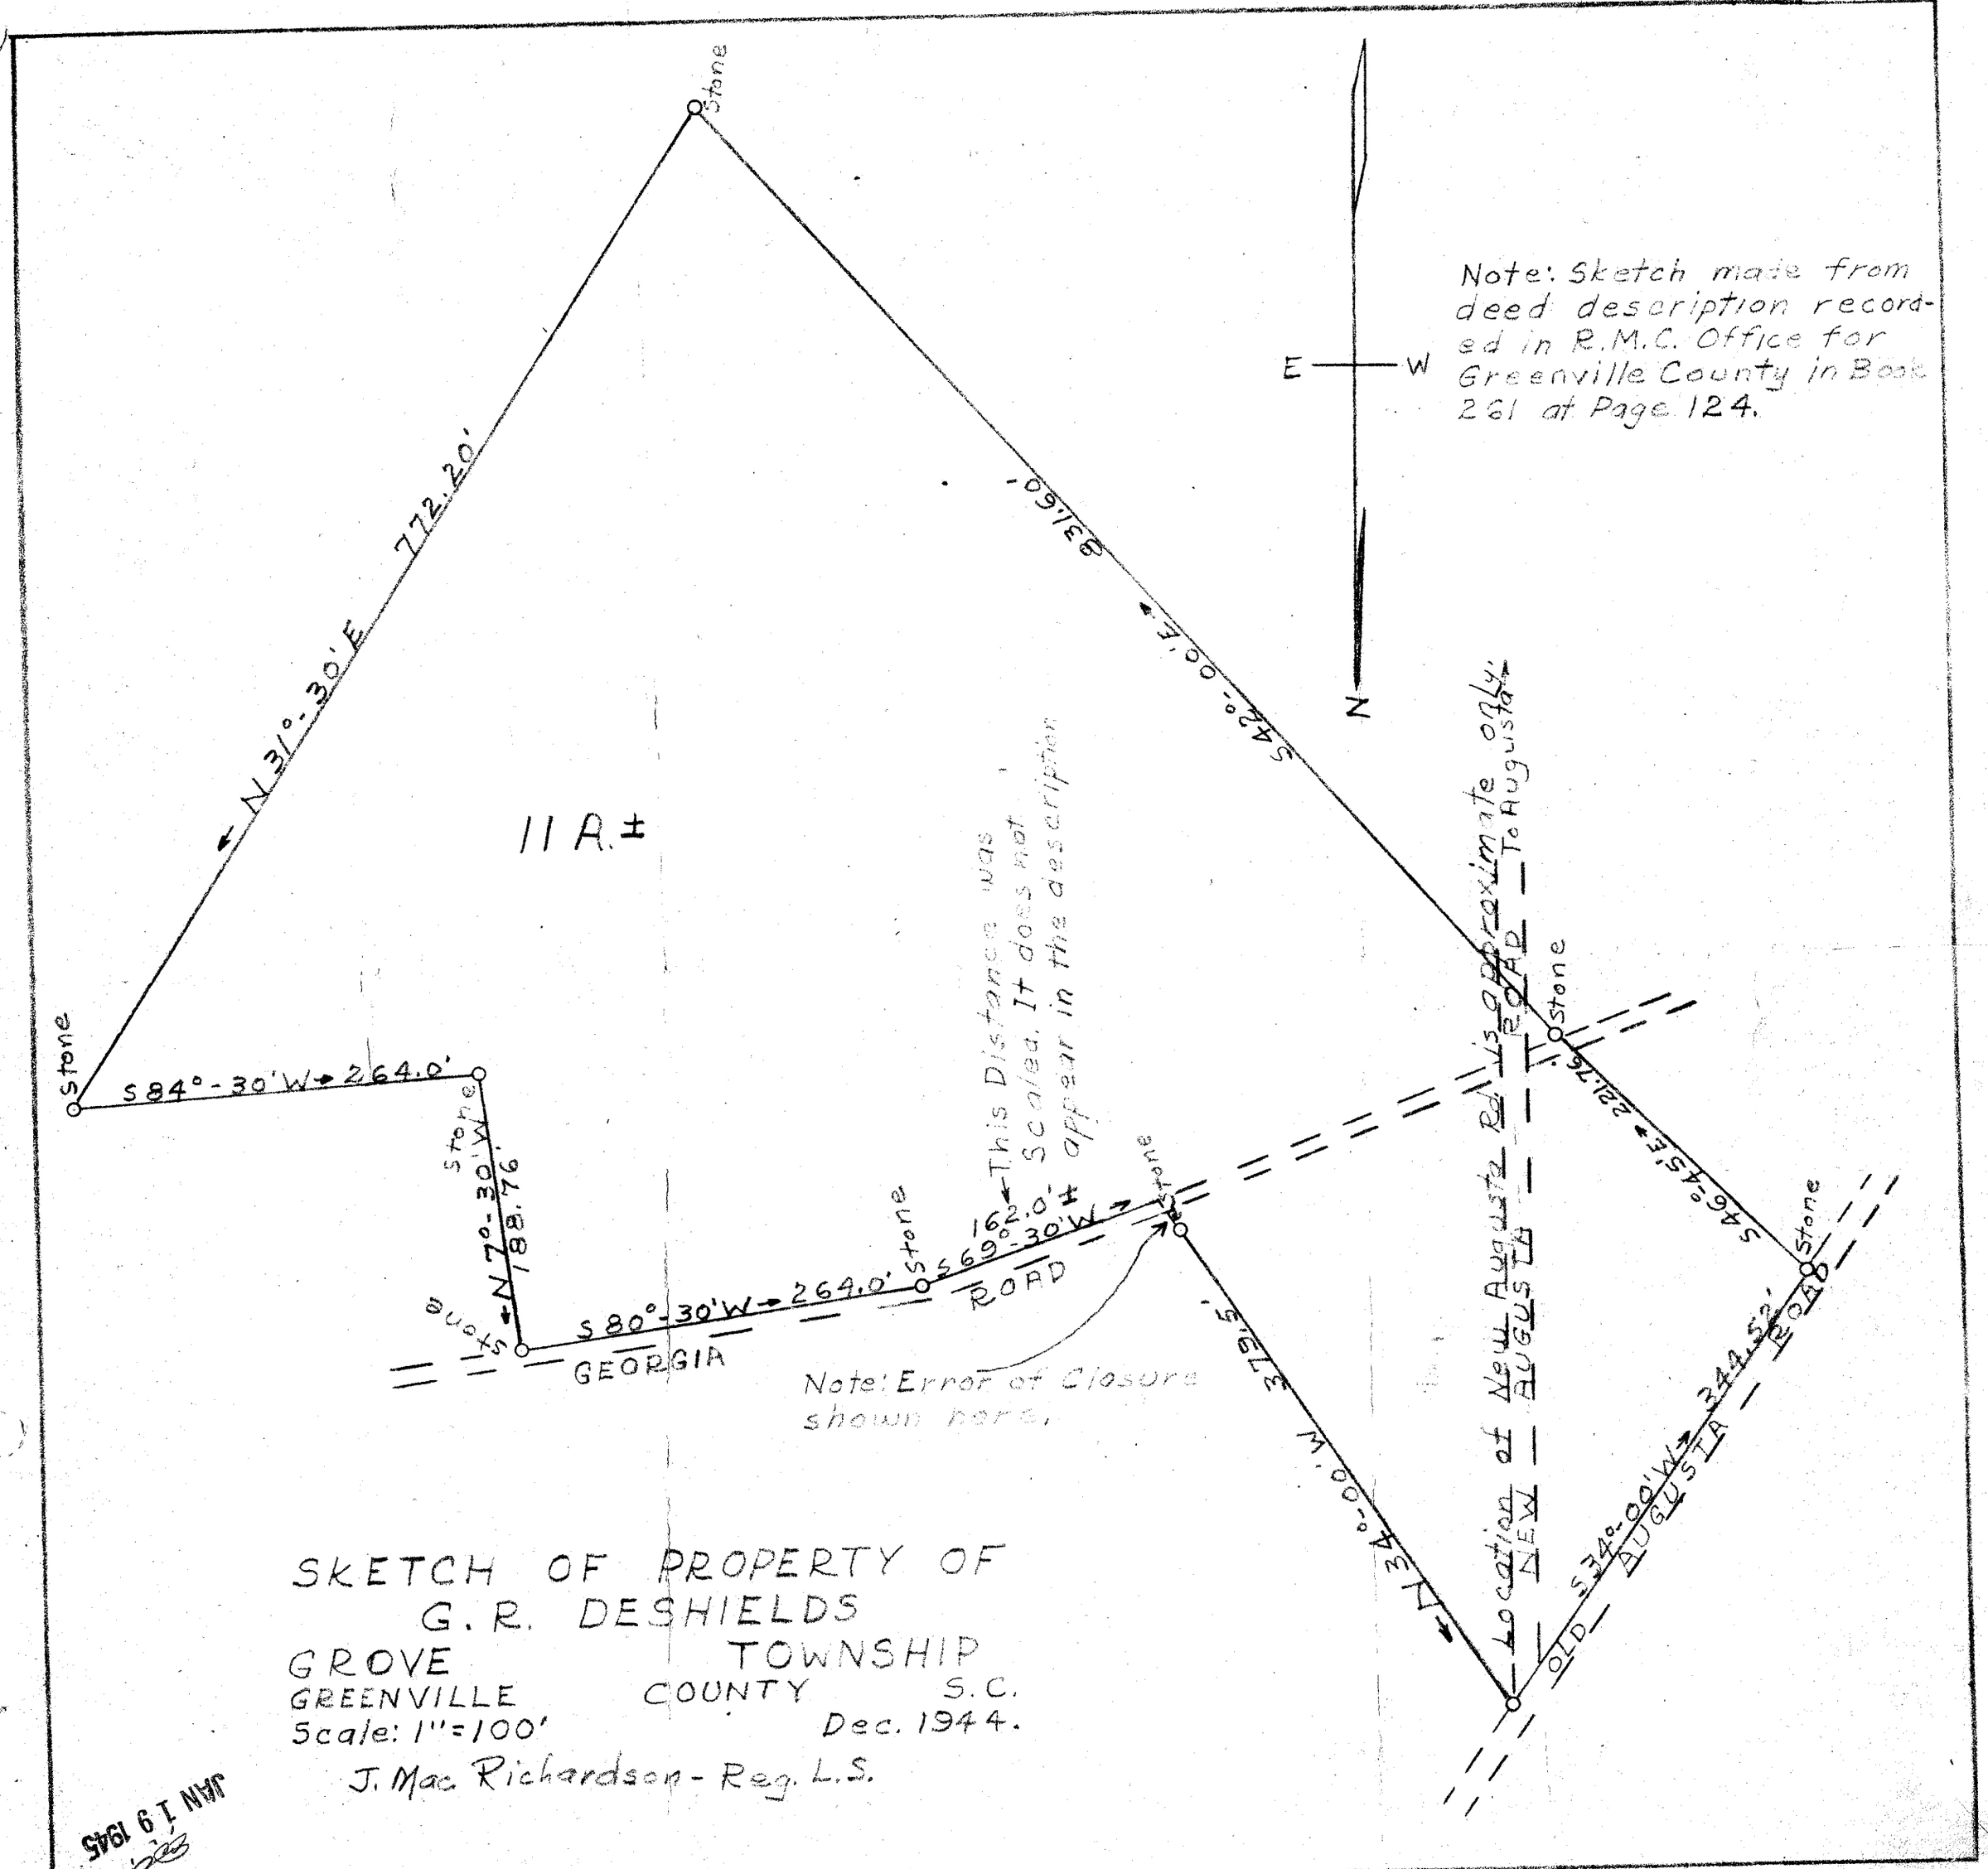
Note: Sketch made from deed description recorded in R.M.C. Office for Greenville County in Book 261 at Page 124.
E
W
N
Stone
N 31°-30' E 772.20'
S 42°-00' E 831.60'
11 A.±
This Distance was Scaled. It does not appear in the description
Location of New Augusta Rd. is approximate only.
NEW AUGUSTA ROAD
To Augusta
Stone
S 84°-30' W 264.0'
Stone
N 7°-30' W 188.76'
Stone
S 80°-30' W 264.0'
Stone
S 69°-30' W 162.0'±
ROAD
GEORGIA
Stone
Note: Error of Closure shown here.
N 34°-00' W 379.5'
S 46°-45' E 221.76'
Stone
S 34°-00' W 344.52'
OLD AUGUSTA ROAD
SKETCH OF PROPERTY OF
G. R. DESHIELDS
GROVE TOWNSHIP
GREENVILLE COUNTY S.C.
Scale: 1"=100'
Dec. 1944.
J. Mac Richardson - Reg. L.S.

JAN 19 1945