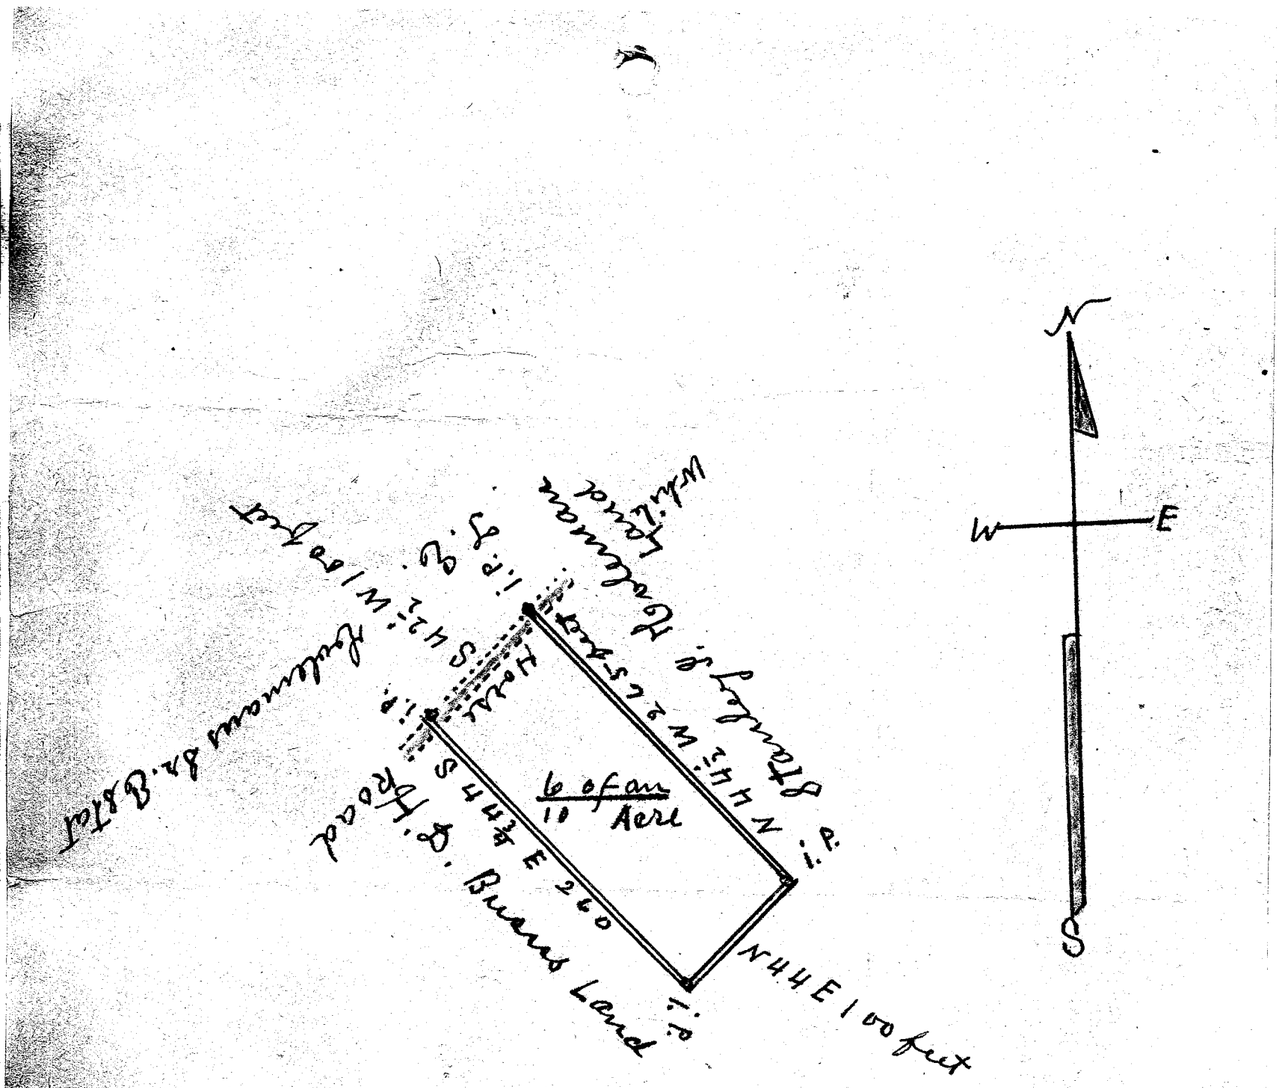

Scale of 100 feet To 1 inch

South Carolina
Greenville County } By the request of Stanley P. Coleman I have surveyed the above lot for Ebenezer Baptis Church Surveyed November 1st 1946 (6/10 of an Acre) W. A. Hester L.S.

#9090 Filed This 11 day of Nov 1946
And Recorded in Vol. R Page ..... at ..... M.

Register Mesne Conveyance Greenville County, S.C.

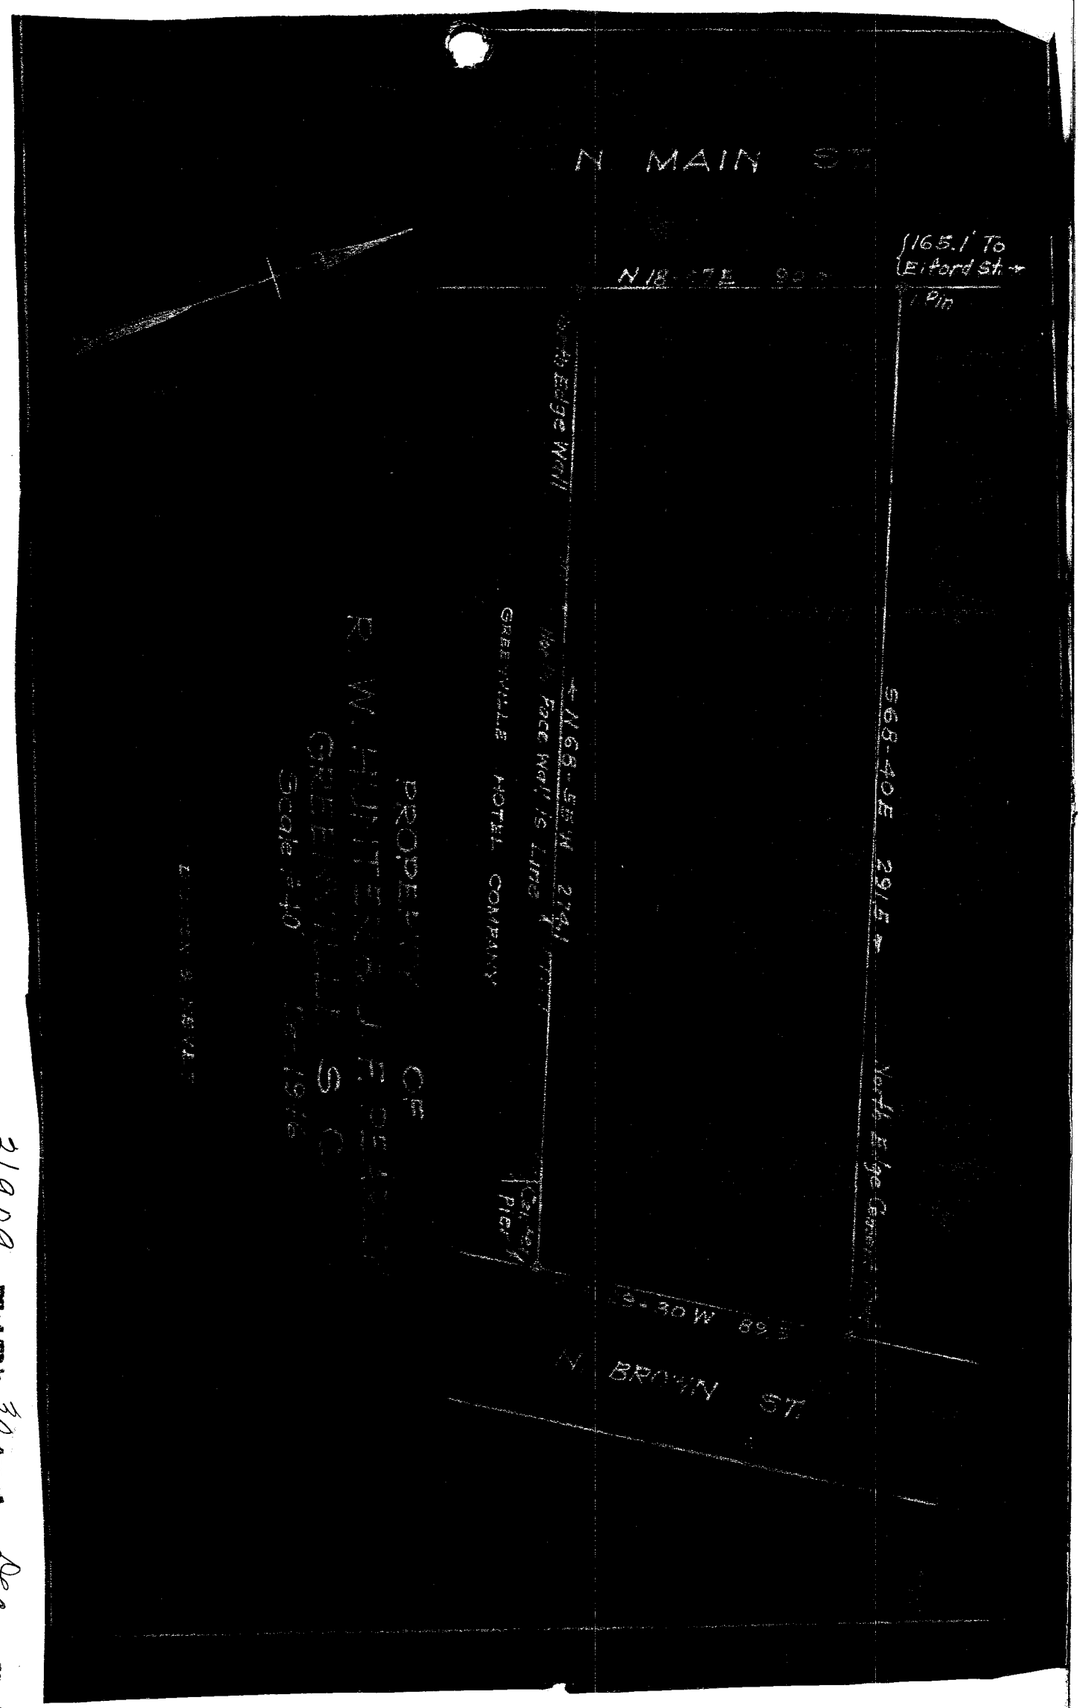

21929 Filed This 30 day of Dec 1946.
And Recorded in Vol. R Page 65 at ..... M.

Register Mesne Conveyance Greenville County, S.C.

65

35