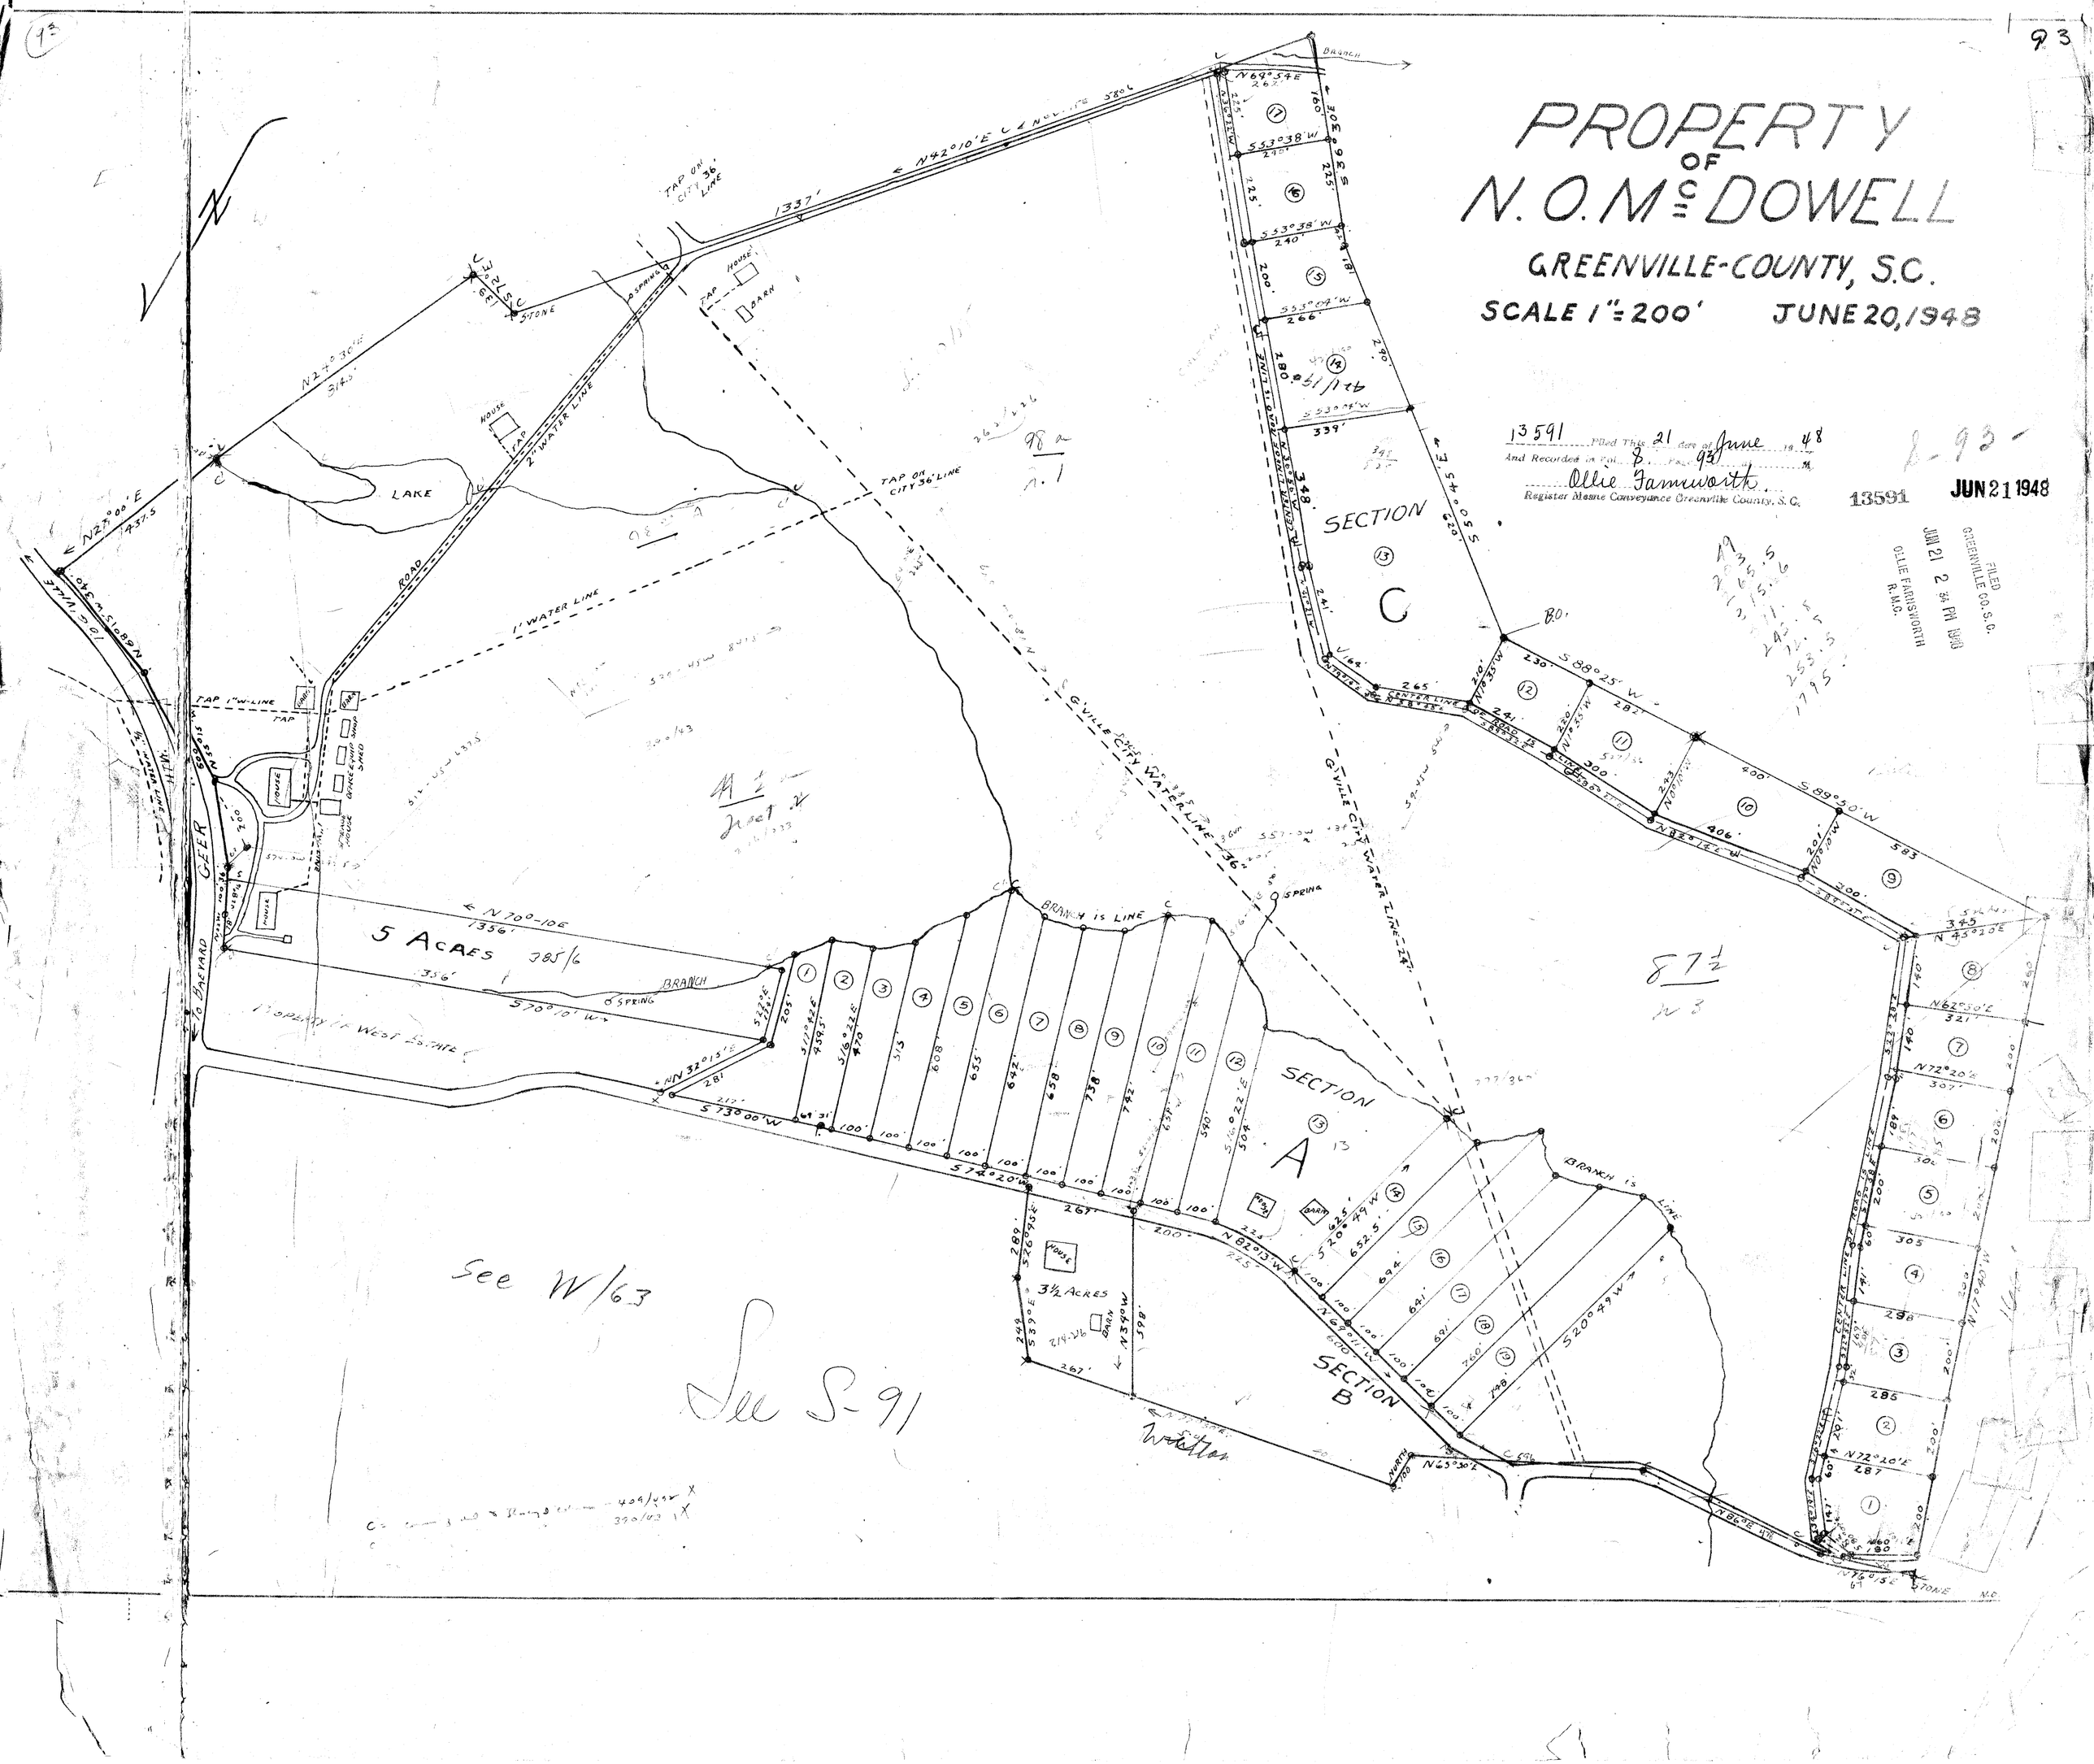
PROPERTY
OF
N. O. McDOWELL
GREENVILLE-COUNTY, S.C.
SCALE 1" = 200'
JUNE 20, 1948
13591 Filed This 21 day of June 1948
And Recorded in Vol. 8 Page 93 of M.
Ollie Farnsworth
Register Mesne Conveyance Greenville County, S.C.
13591
JUN 21 1948
FILED
GREENVILLE CO. S.C.
JUN 21 2 34 PM 1948
OLLIE FARNSWORTH
R.M.C.
SECTION C
SECTION A
SECTION B
5 ACRES
3½ ACRES
LAKE
ROAD
1' WATER LINE
2" WATER LINE
TAP ON CITY 36' LINE
G'VILLE CITY WATER LINE 36"
G'VILLE CITY WATER LINE 24"
BRANCH IS LINE
BRANCH
SPRING
HOUSE
BARN
TO BAEYARD
GEER
See W/63
See S-91