Maps of Survey Counties - Greenville #100

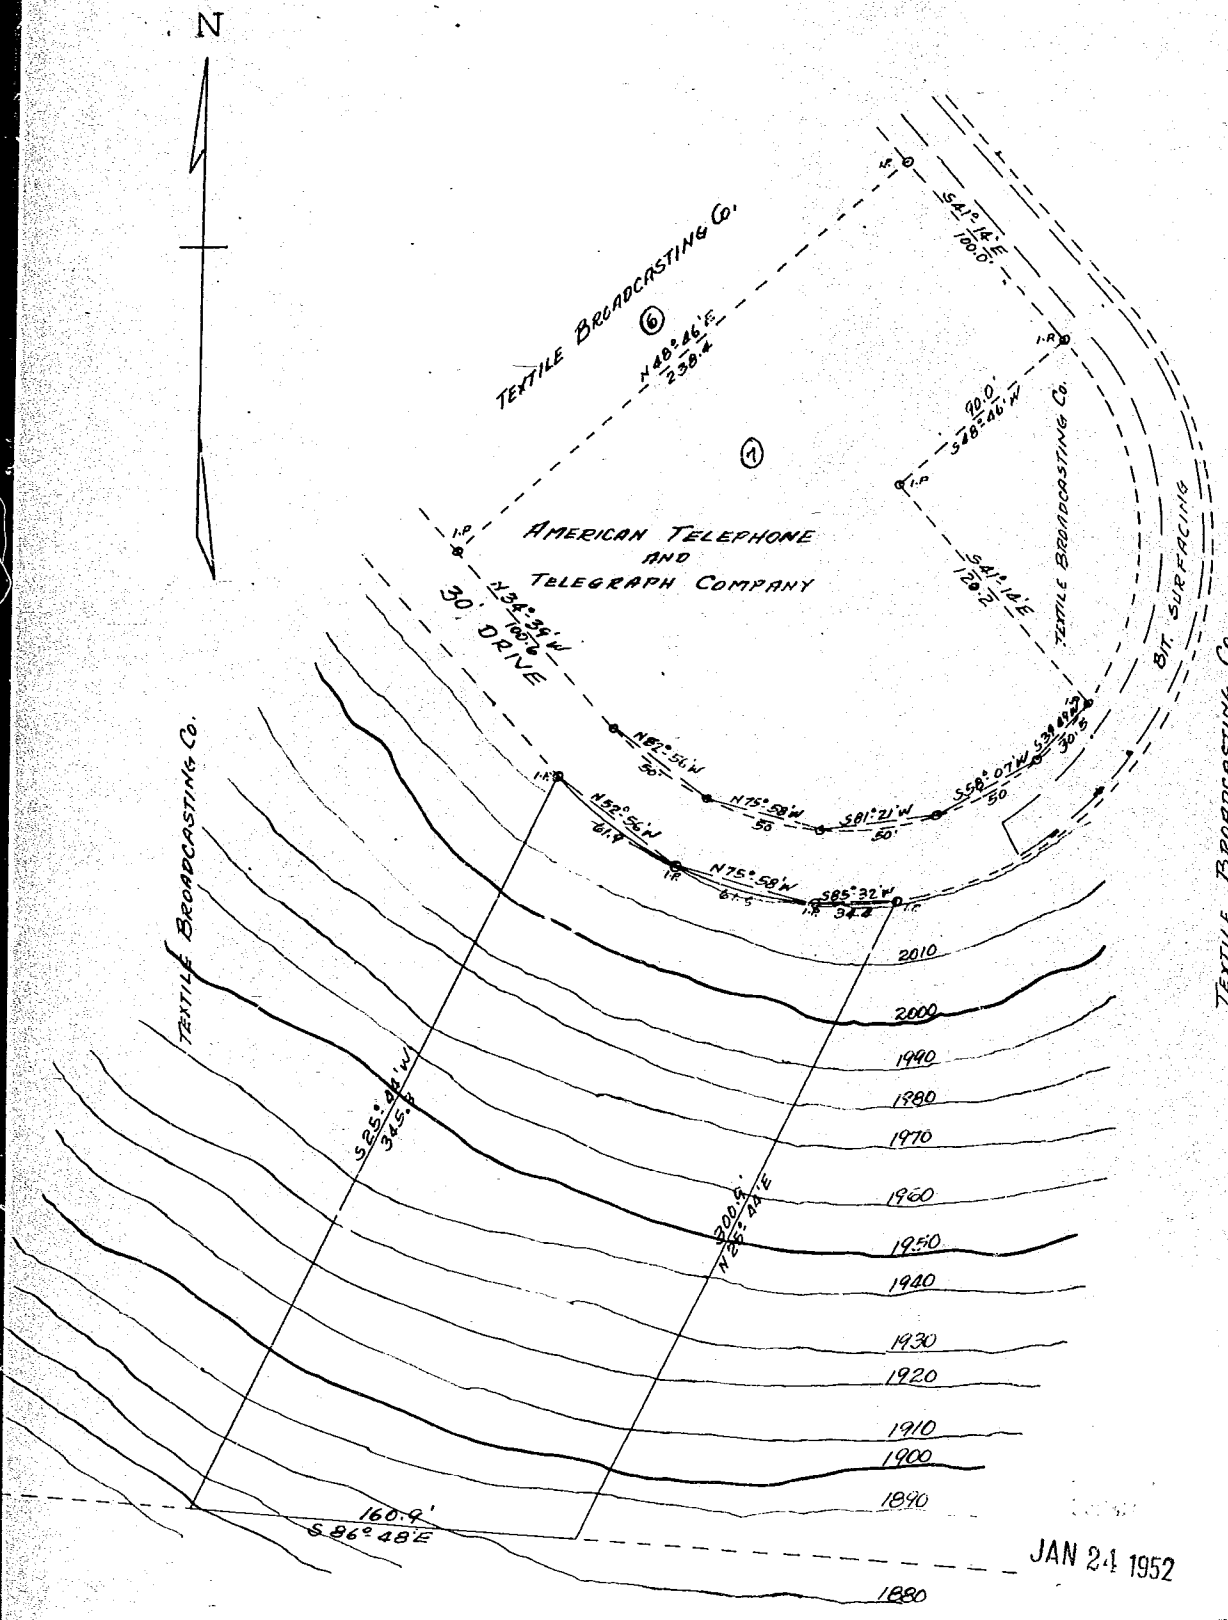

PROPERTY OF —
F.E. ARMSTRONG
LOCATED ON PARIS MOUNTAIN, GREENVILLE COUNTY,
NEAR GREENVILLE, S.C.
DATE:- SEPT. 28, 1951
R.E. HILLER, SURVEYOR

Recorded January 24th. 1952 at 11:00 A. M. #1883