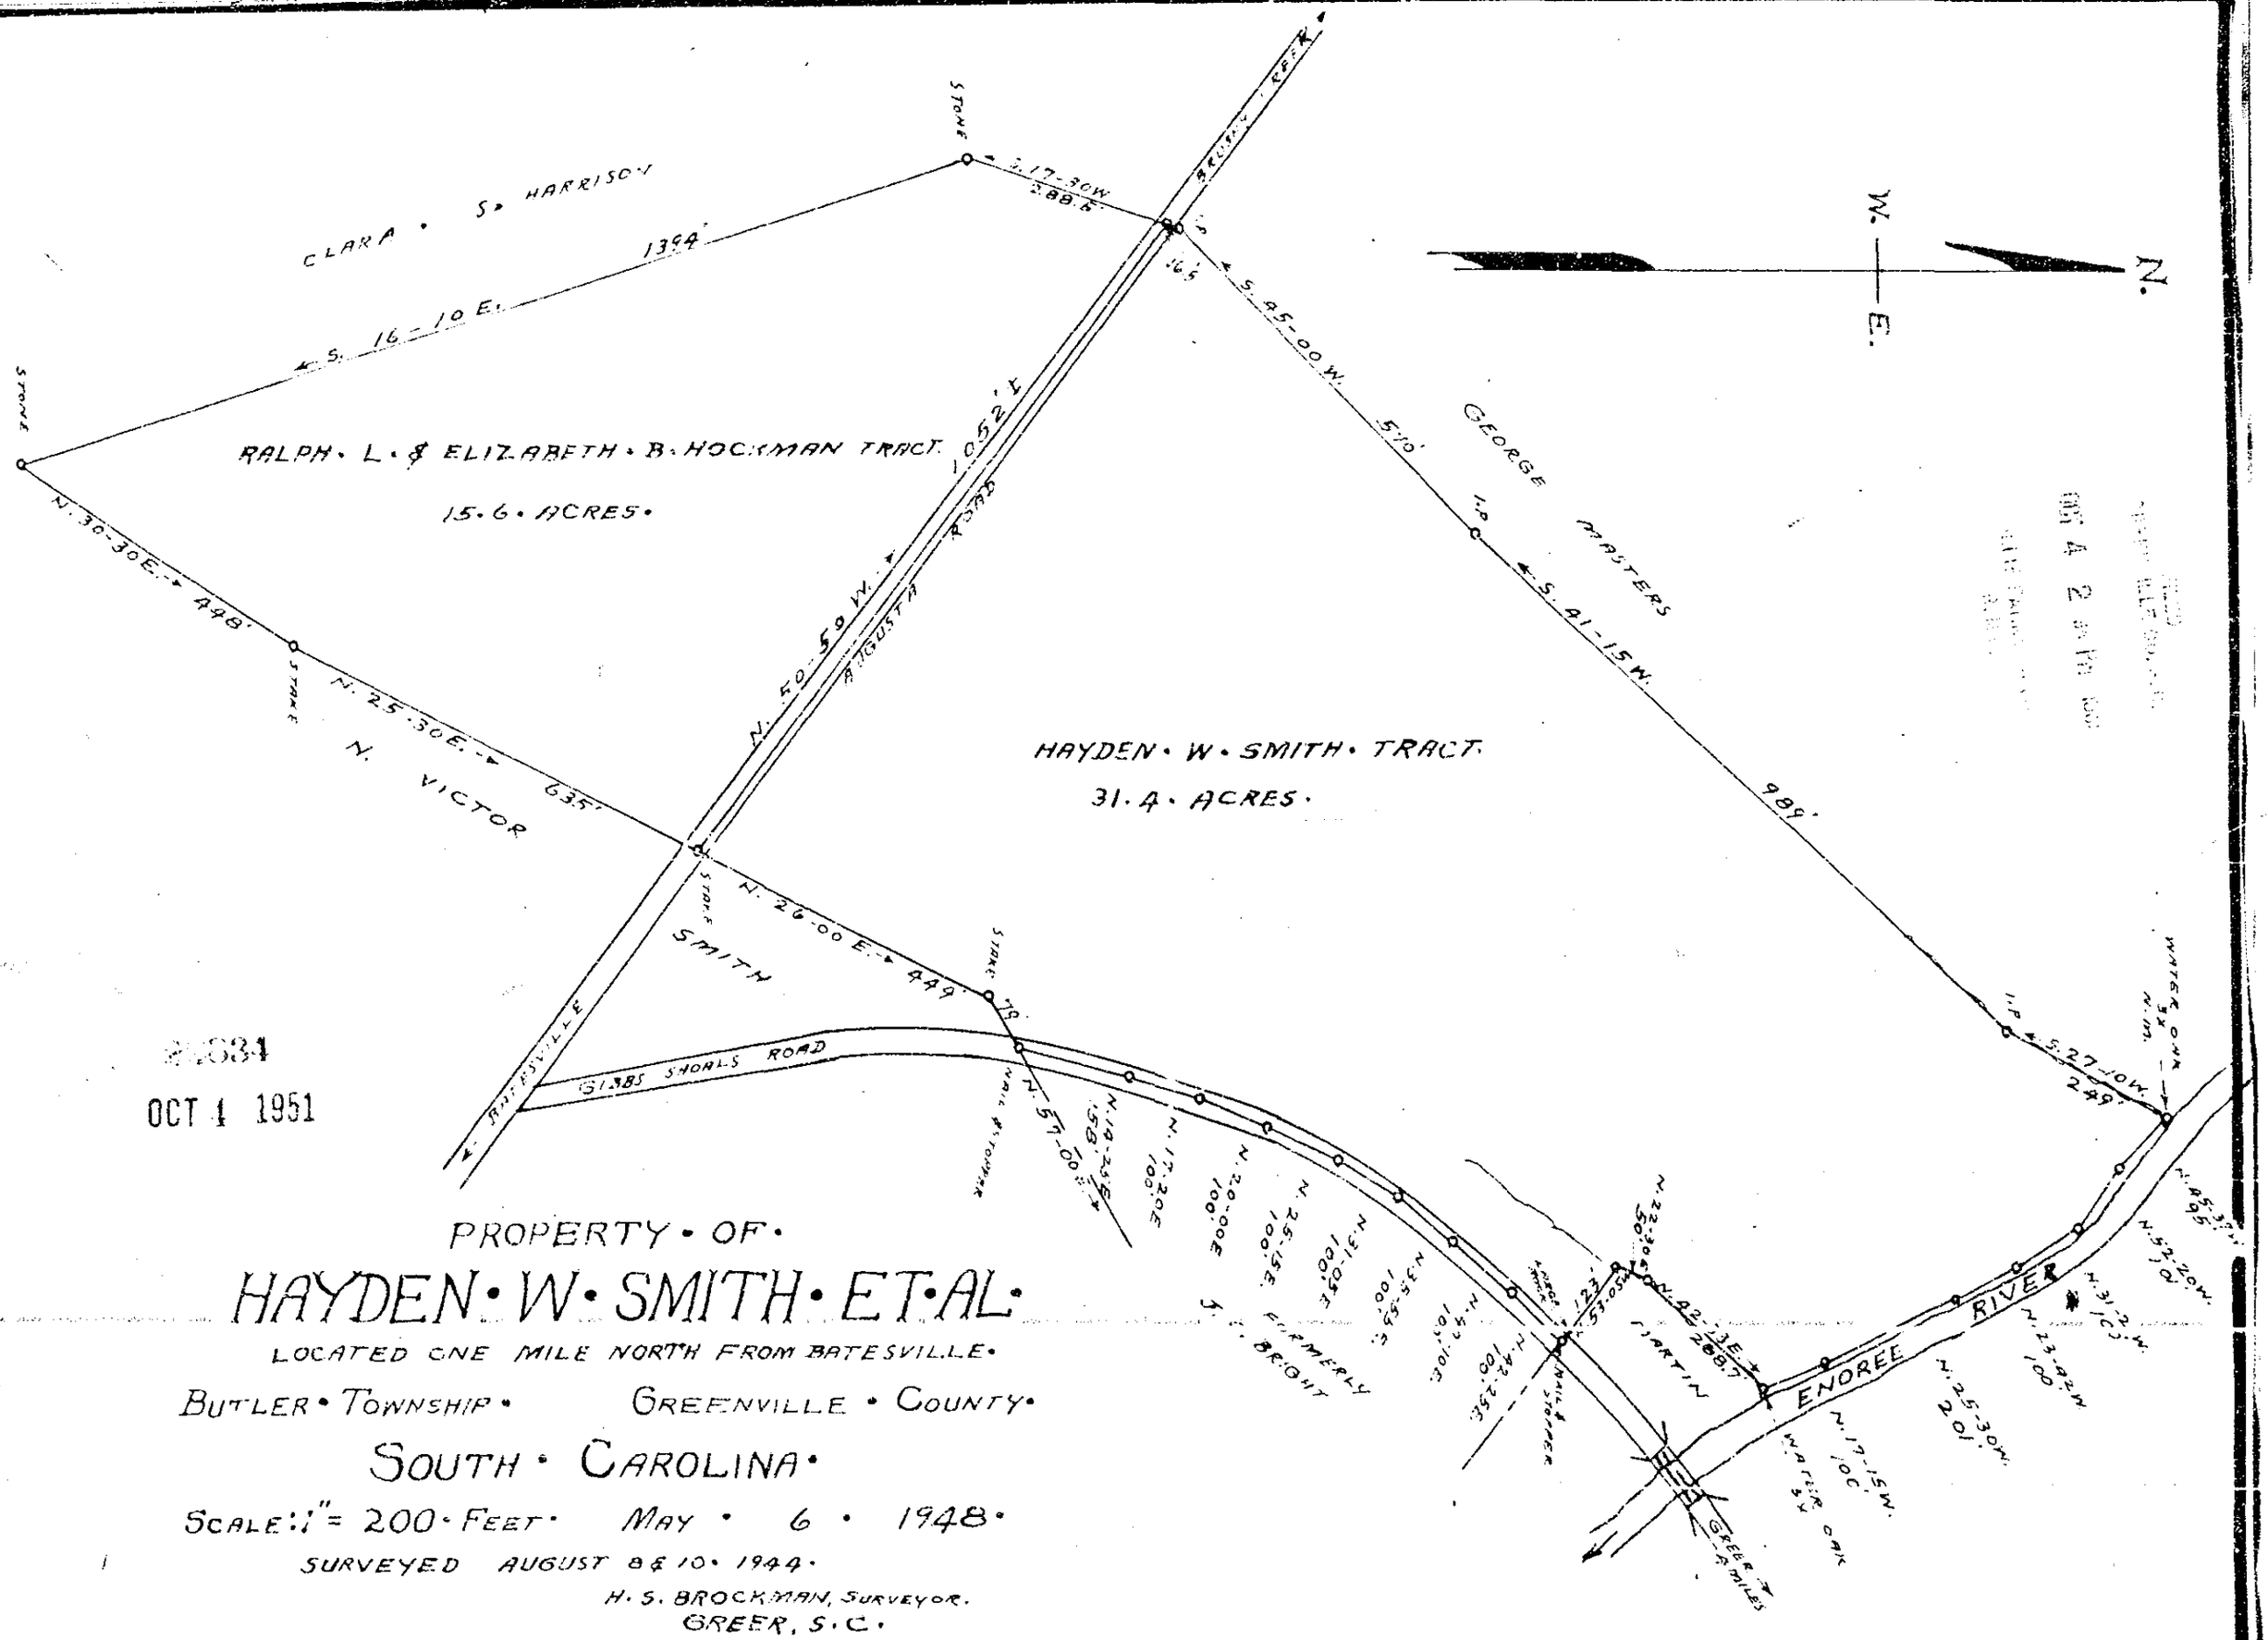

PROPERTY • OF •

HAYDEN • W • SMITH • ET • AL •

LOCATED ONE MILE NORTH FROM BATESVILLE •

BUTLER • TOWNSHIP • GREENVILLE • COUNTY •

SOUTH • CAROLINA •

SCALE: 1" = 200 • FEET • MAY • 6 • 1948 •

SURVEYED AUGUST 8 & 10 • 1944 •

H. S. BROCKMAN, SURVEYOR.
GREER, S. C.

SURVEYED FOR G. C. HOLTZCLAW ET. AL.

22834

OCT 1 1951

#22834 Filed This 4 day of Oct. 1951
And Recorded in Vol AA Page 155 at ... M
Dee Bainsworth
Register Mesne Conveyance Greenville County, S. C.