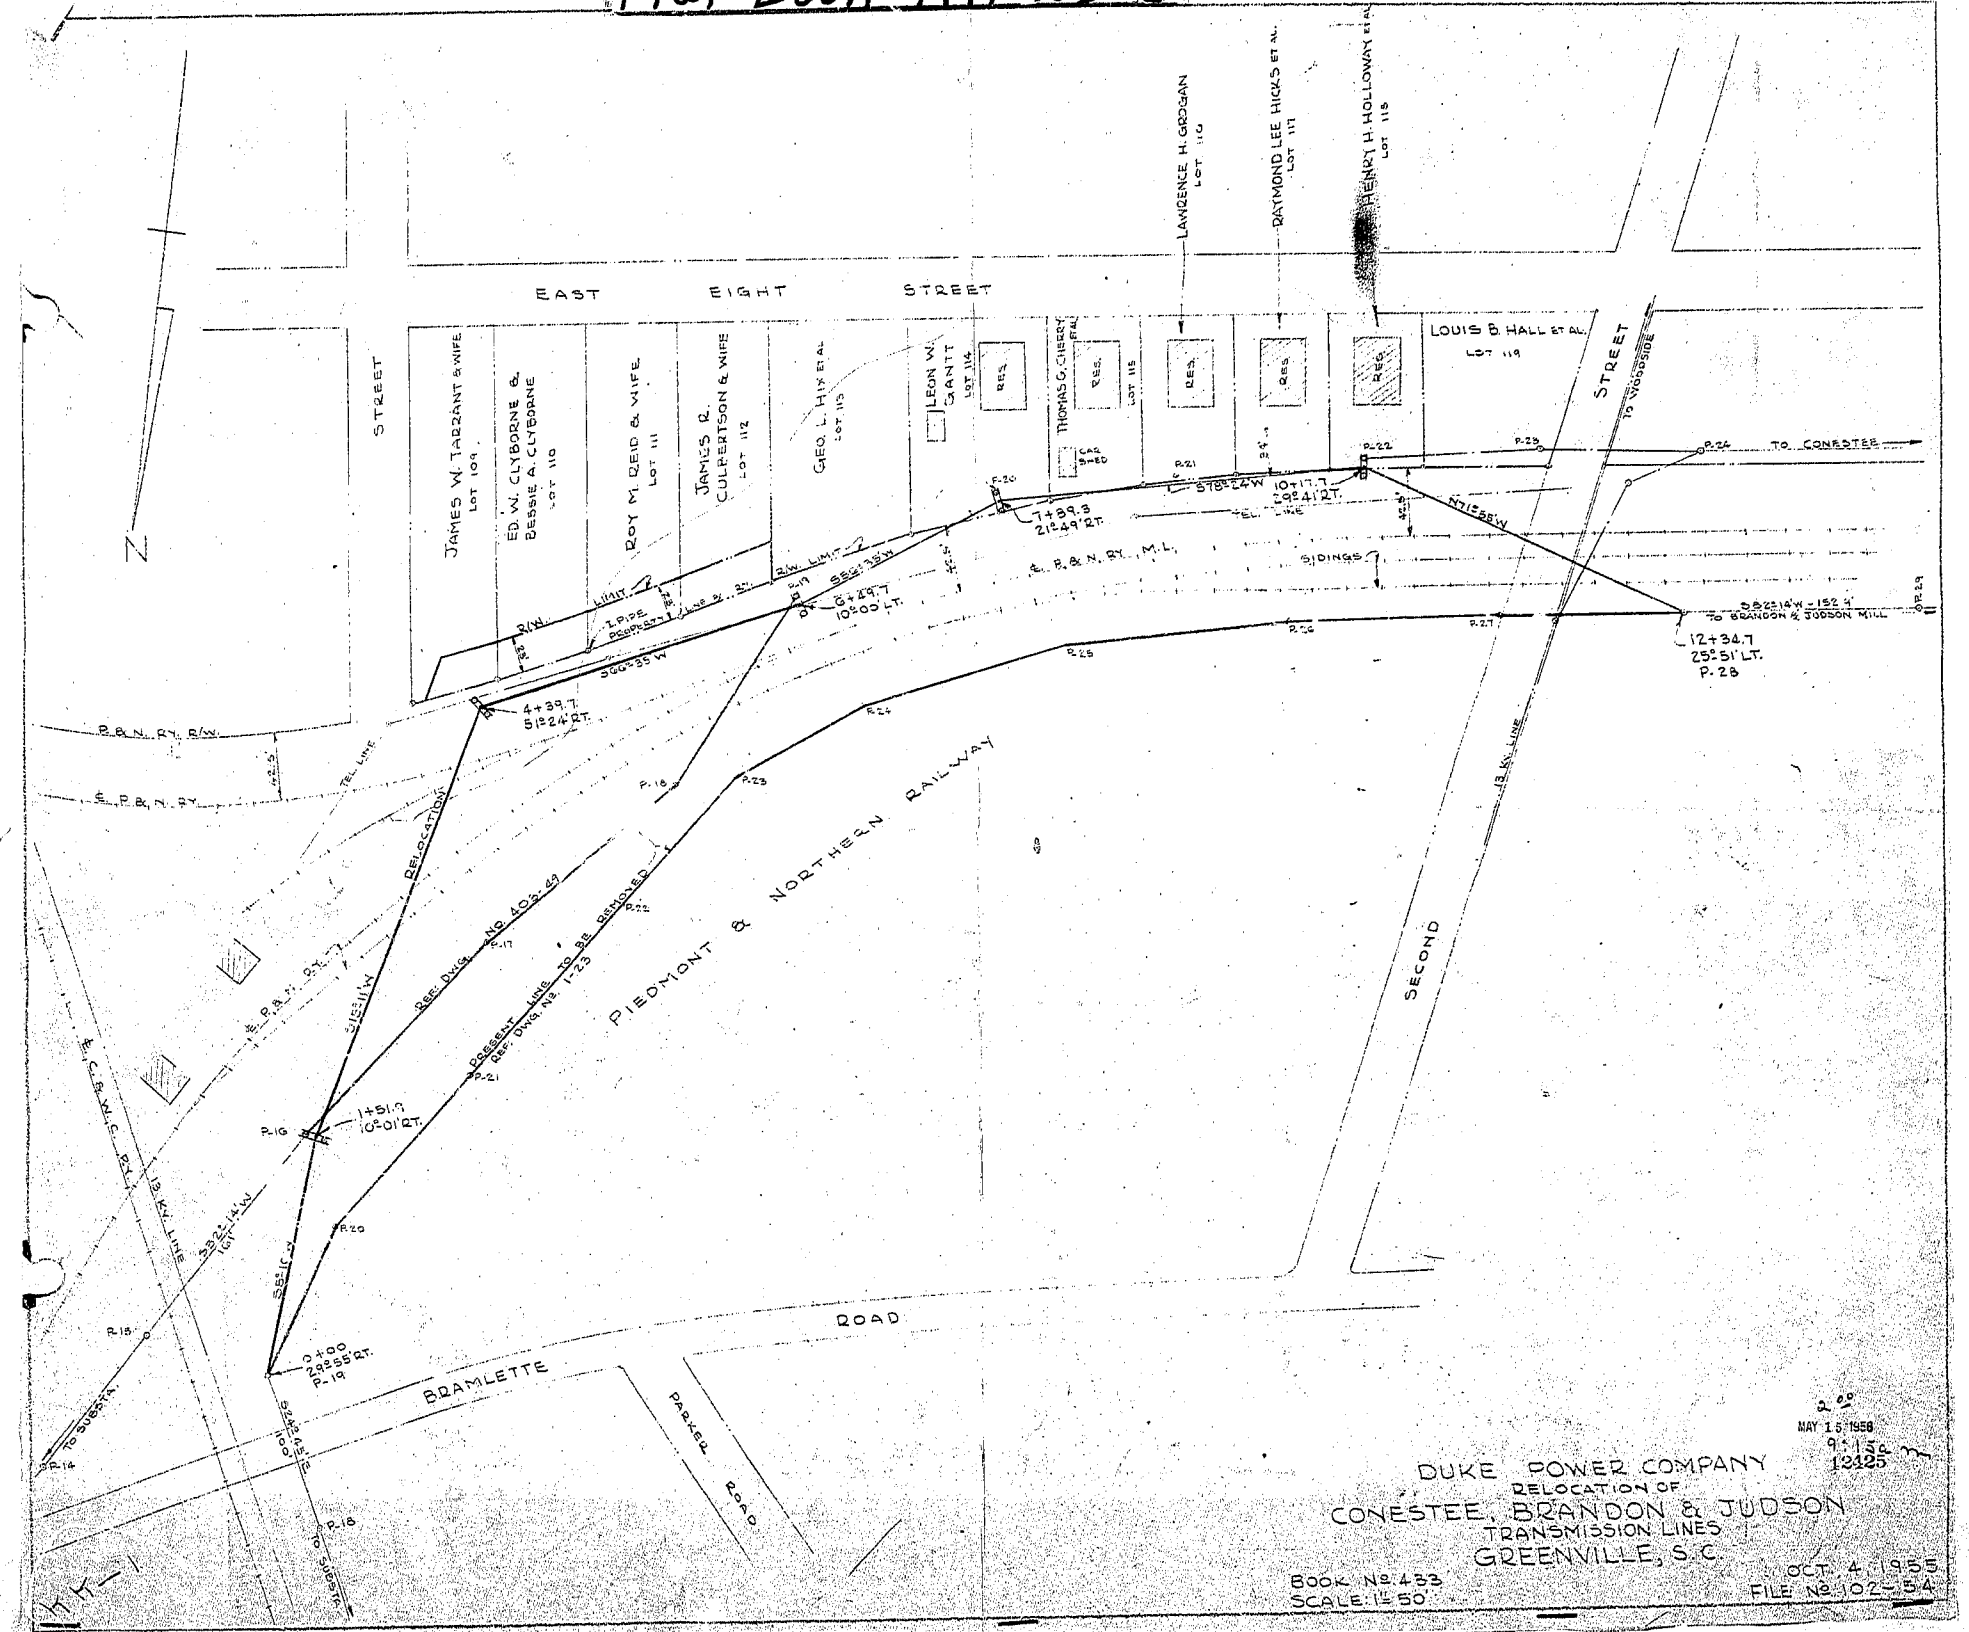

12425 Filed this 15 day of March A.D. 1956 at 9:15 A.M.
And Recorded in Vol. XXX Page 1 at 9:15 A.M.
Gaines Edwards
Register Mesne Conveyance Greenville County, S.C.

MAY 15 1956
9:15 A.M.
12425

DUKE POWER COMPANY
RELOCATION OF
CONESTEE, BRANDON & JUDSON
TRANSMISSION LINES
GREENVILLE, S.C.

BOOK NO. 433
SCALE: 1" = 50'

OCT. 4, 1955
FILE NO. 102-154