Mal Book-KK-Page 149

FILED
GREENVILLE CO. S.C.

JUN 2 10 28 AM 1958

OLLIE FARNSWORTH
R.M.C.

NB NO 130

149

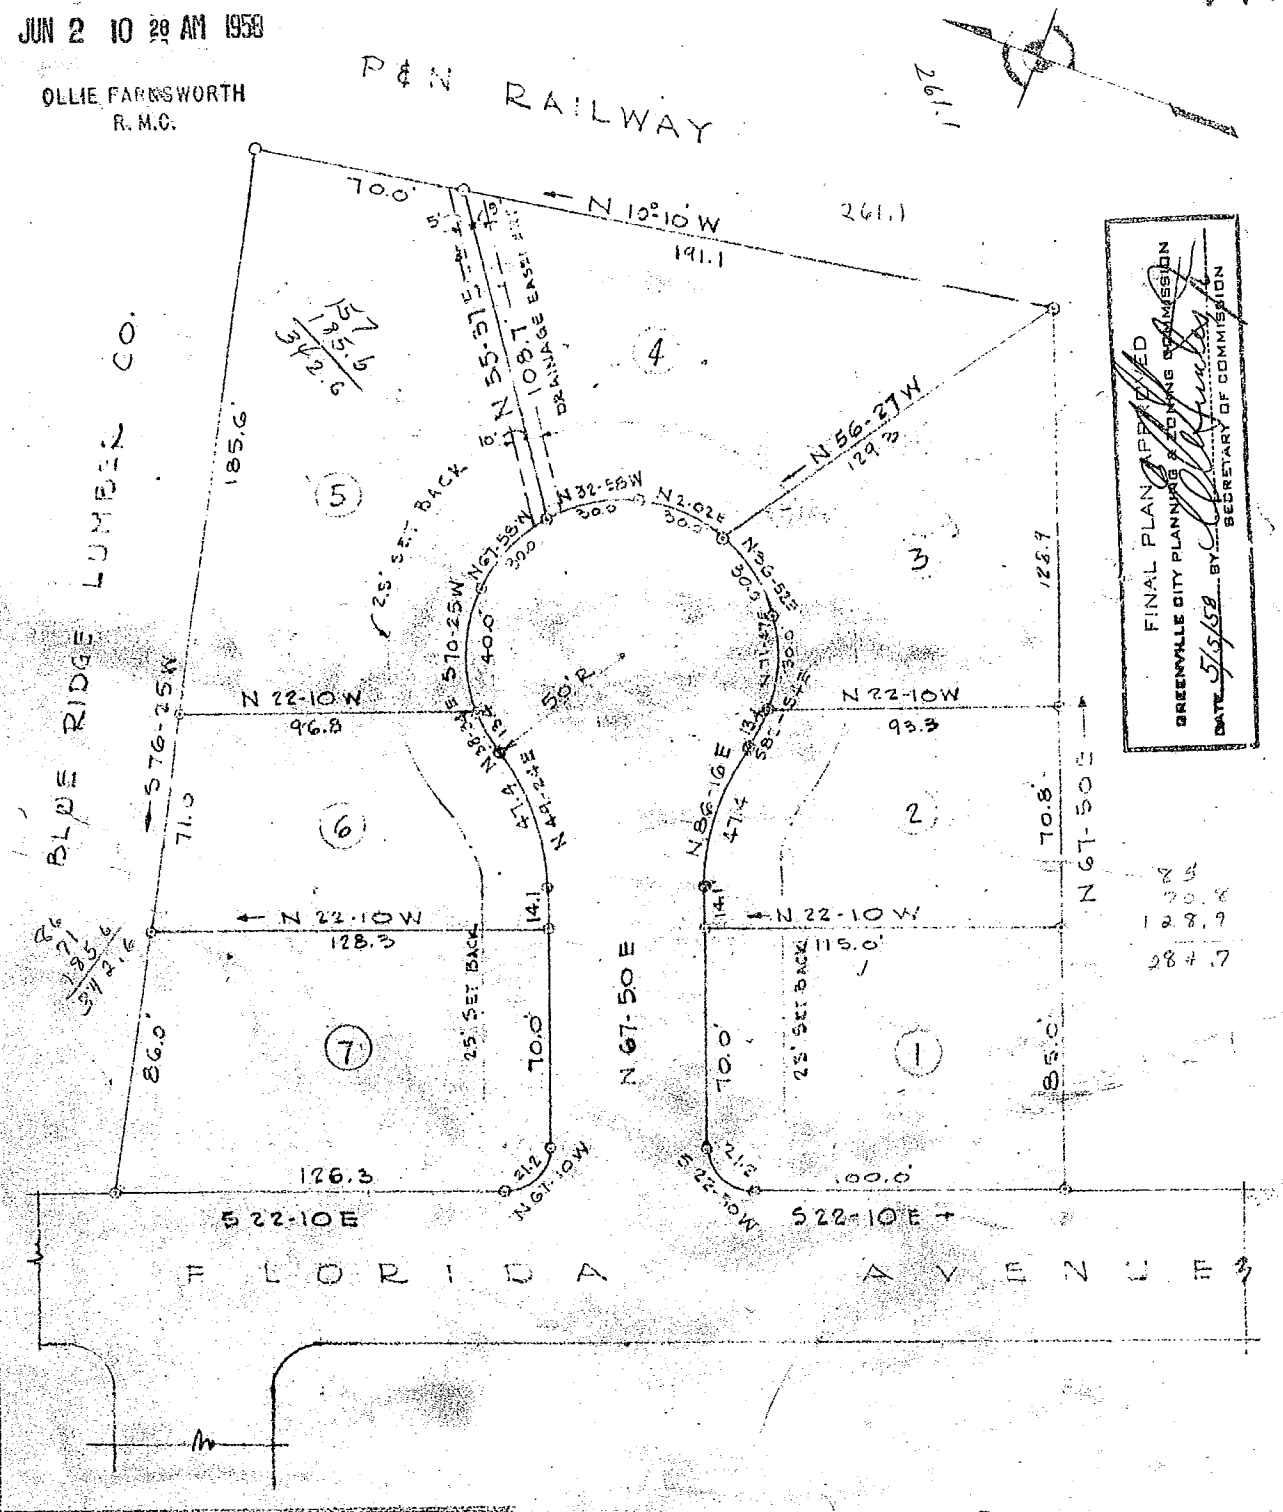

FINAL PLAN APPROVED
GREENVILLE CITY PLANNING & ZONING COMMISSION
DATE 5/5/58 BY [signature] SECRETARY OF COMMISSION

13096 Filed This 2 day of June to 68
And Recorded in Vol KK Page 149 at
[signature]
Register Mesne Conveyance Greenville County, S.C.

CERTIFICATE OF SURVEY

I HEREBY CERTIFY THAT THIS IS AN ACCURATE MAP OF AN ACTUAL SURVEY COMPLETED BY ME ON APRIL 23, 1958

REGISTERED S.C. ENGINEER
NUMBER 1144

CERTIFICATE OF OWNER

I HEREBY CERTIFY THAT I AM THE OWNER OF PROPERTY SHOWN ON THIS PLAT AND DO APPROVE OF THE SUBDIVISION THERE OF AS SHOWN.

Mrs Carl W. Garrison — SIGNED
204 Anderson St — ADDRESS
DATE April 24, 1958

CARL COURT

PROPERTY OF

MRS. CARL W. GARRISON

NEAR GREENVILLE S. C.

SCALE 1" = 50' DATE APR. 23, 1958

13096

JUN 2 1958

KK-149

JONES & SUTHERLAND ENGINEERS
GREENVILLE S. C.