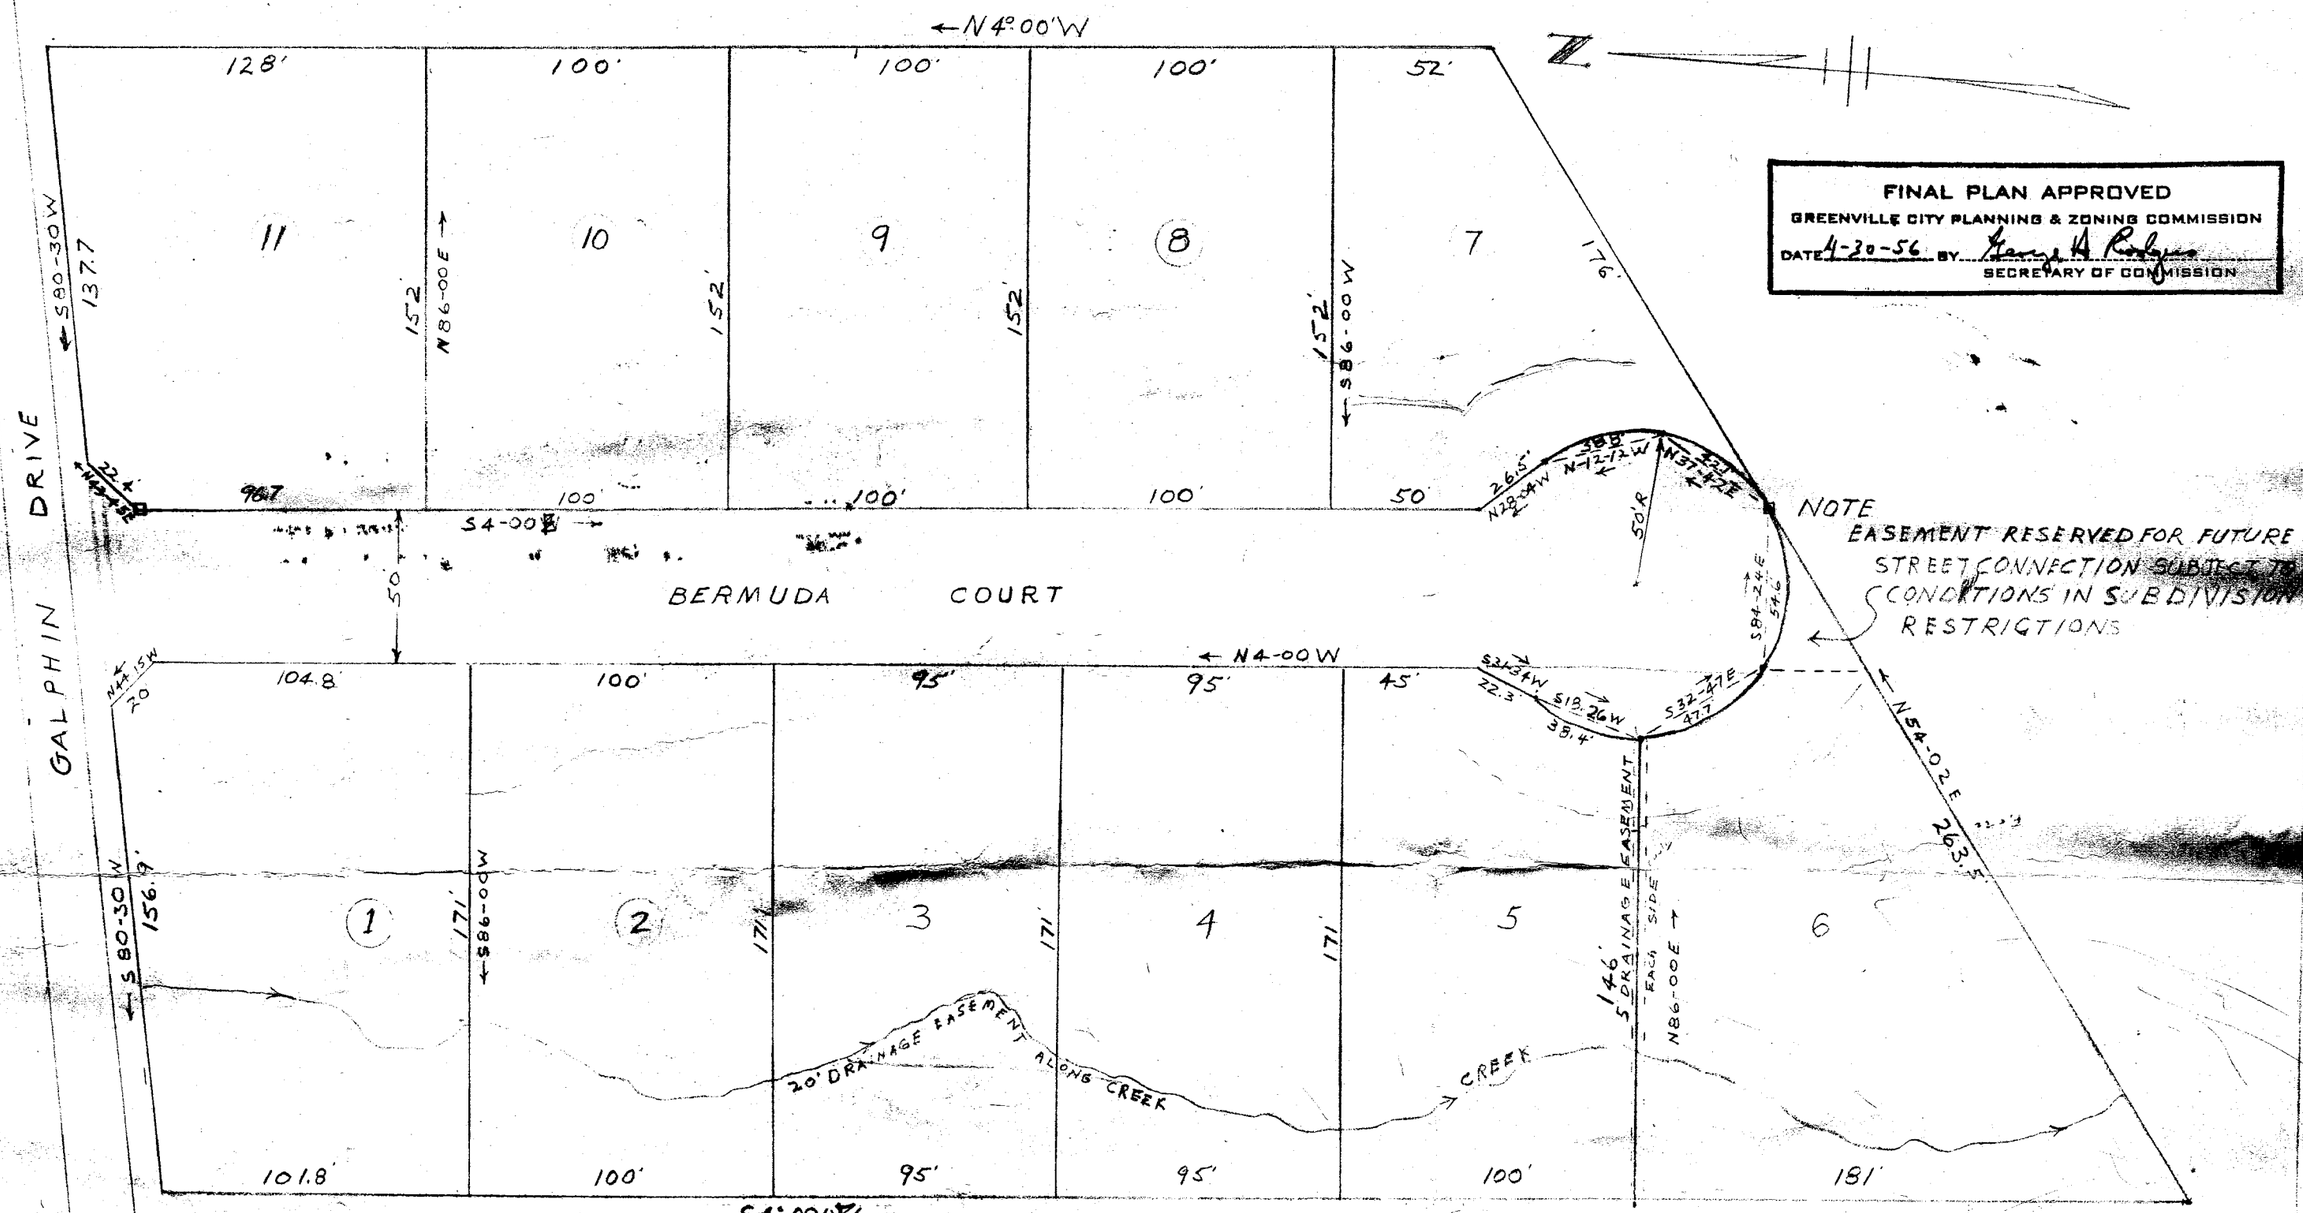

CERTIFICATE OF OWNER

I HEREBY CERTIFY THAT I AM THE OWNER OF PROPERTY SHOWN ON THIS PLAT AND DO APPROVE OF THE SUBDIVISION THEREOF AS SHOWN

Chester A. Reece

10 Camellia Ave
ADDRESS

CERTIFICATE OF SURVEY

I HEREBY CERTIFY THAT THIS IS AN ACCURATE MAP OF AN ACTUAL SURVEY COMPLETED BY ME ON APRIL 21, 1956

REG. S. C. LAND SURVEYOR

NUMBER 1577

⊡ - CONC. MON.

IRON PINS AT ALL CORNERS EXCEPT AS NOTED

FINAL
PLAT OF

BERMUDA COURT

A SUBDIVISION FOR
CHESTER A. REECE

GREENVILLE COUNTY S.C.

SCALE 1"=50' APRIL 1956

CAROLINA SURVEYING & MAPPING CO.

C.F. WEBB R.L.S.

PL-127

See 100

NOV 5 11 25 AM 1956
OLLIE FARNSWORTH
R.M.C.

NOV 5 1956

27728 Filed This 5 day of Nov 19 56
And Recorded in Vol. 88 Page 127 M
Register Mesne Conveyance Greenville County, S.C.