50

Plat Book-MM-Page 50B

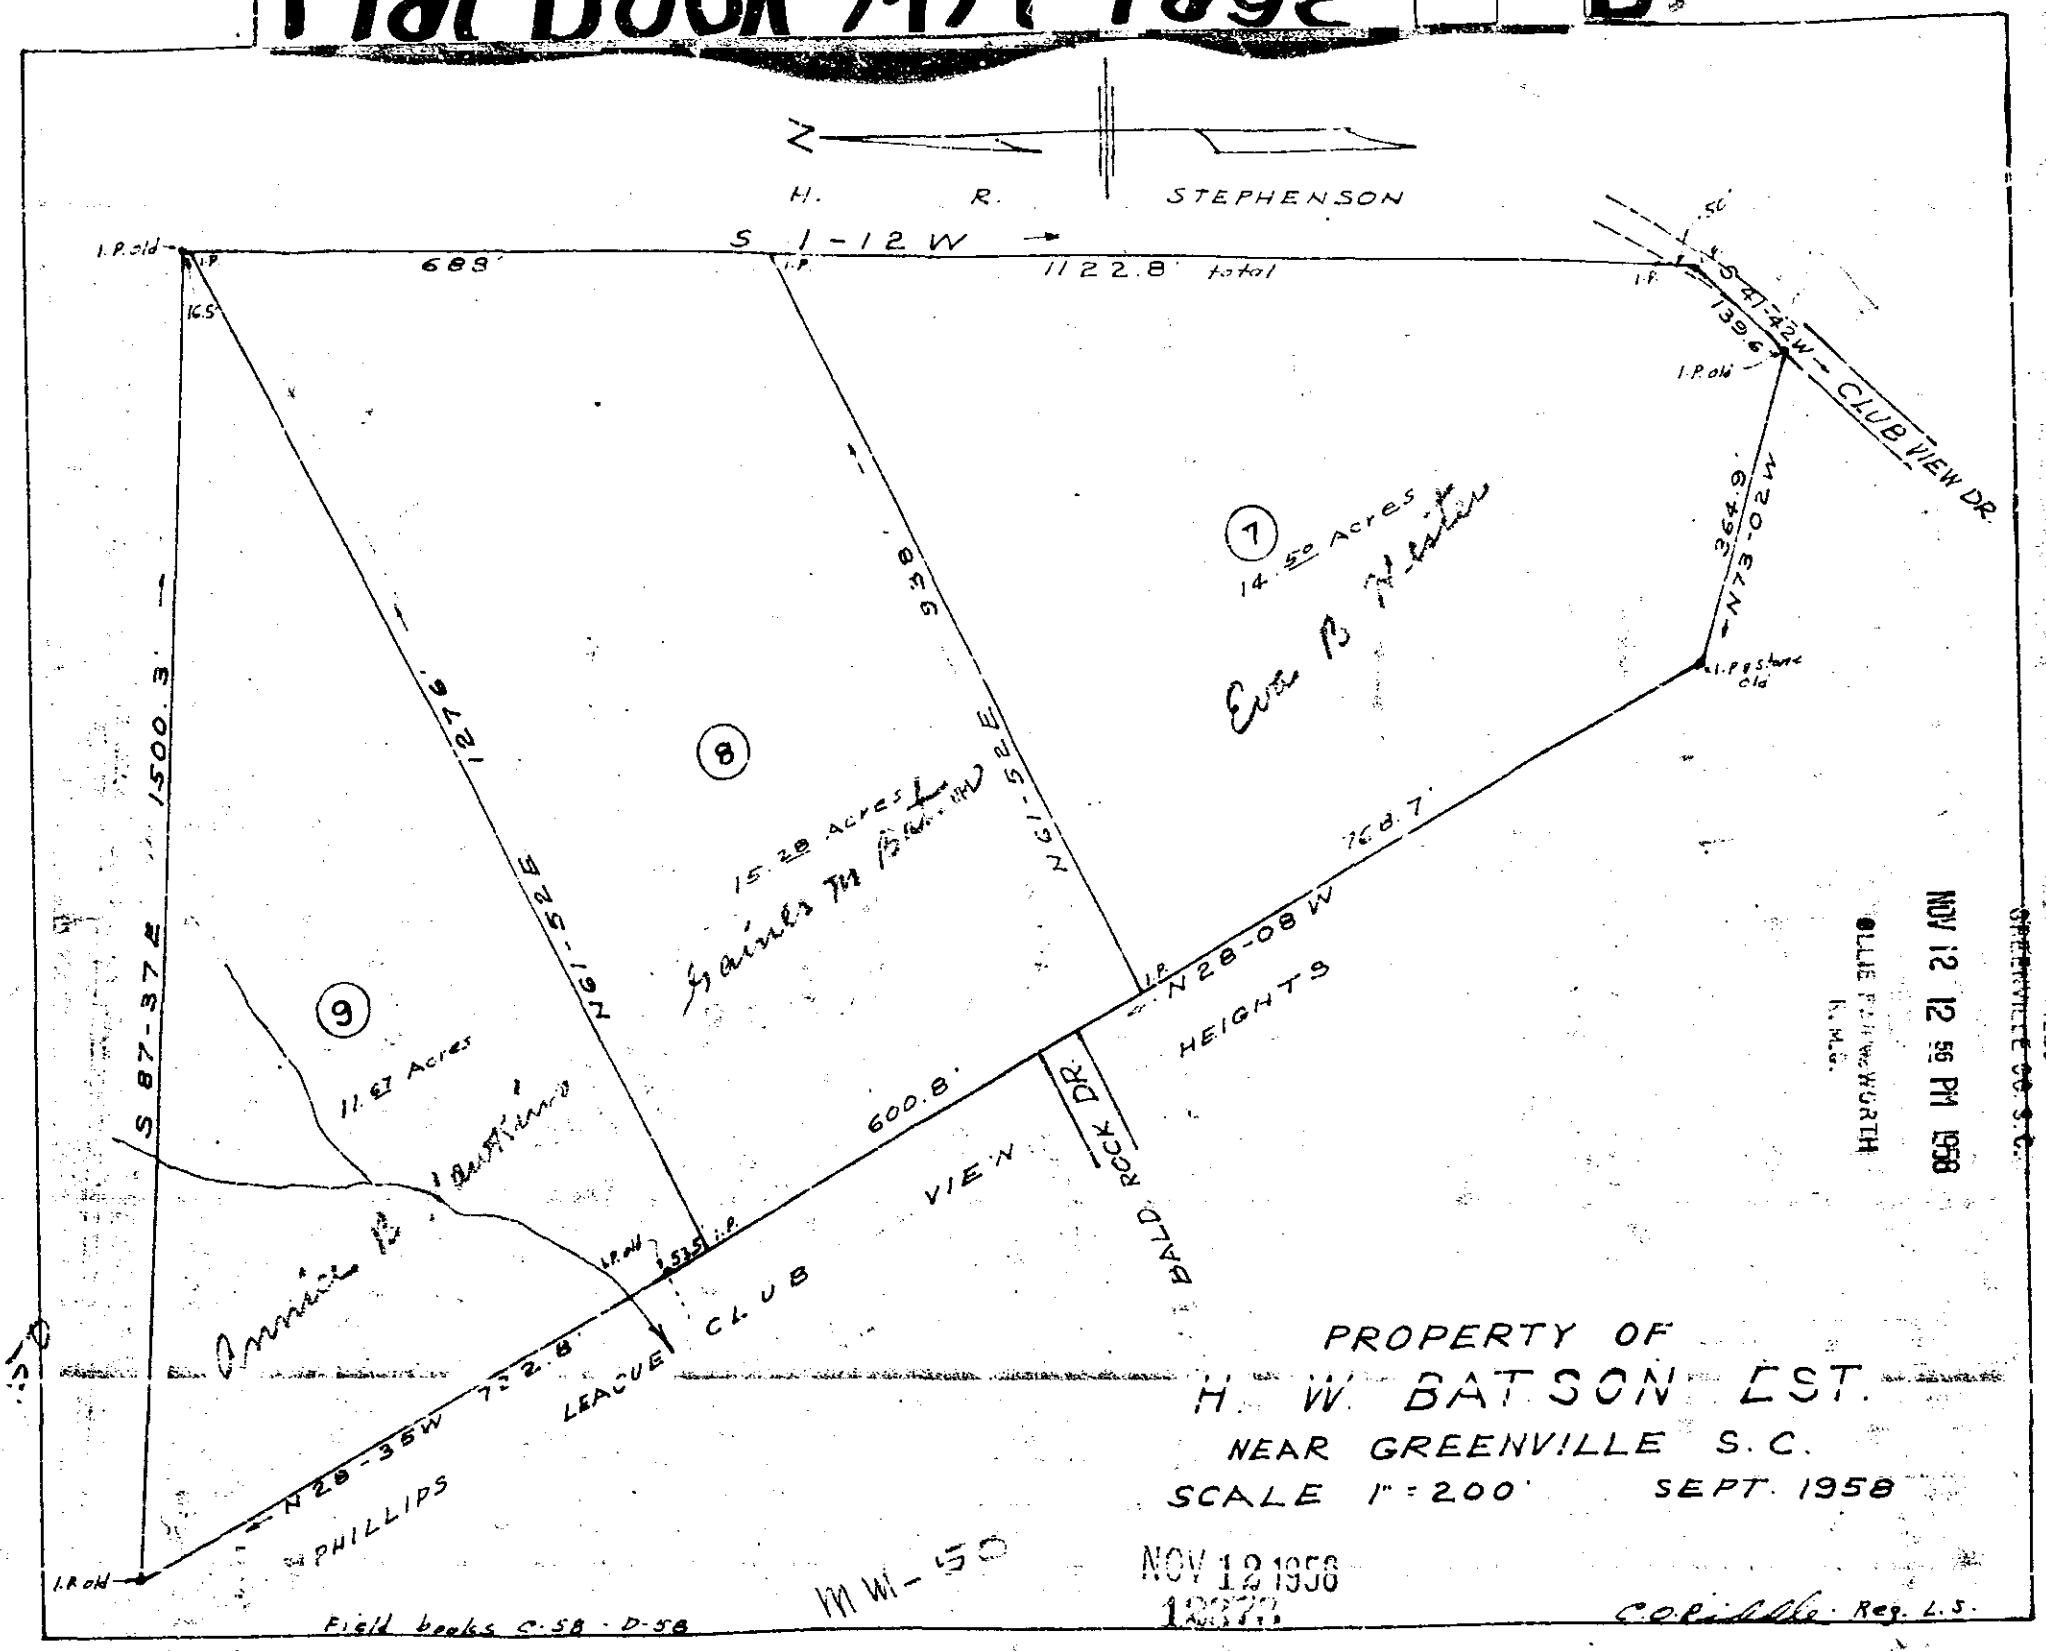

FILED
GREENVILLE CO. S.C.
NOV 12 12 56 PM 1958
OLLIE FARNSWORTH
R.M.C.

12373 Filed This 12 day of Nov. 1958
And Recorded in P. L.M.M. - 50 at ____ M.
Ollie Farnsworth
Register Mesne Conveyance Greenville County, S.C.